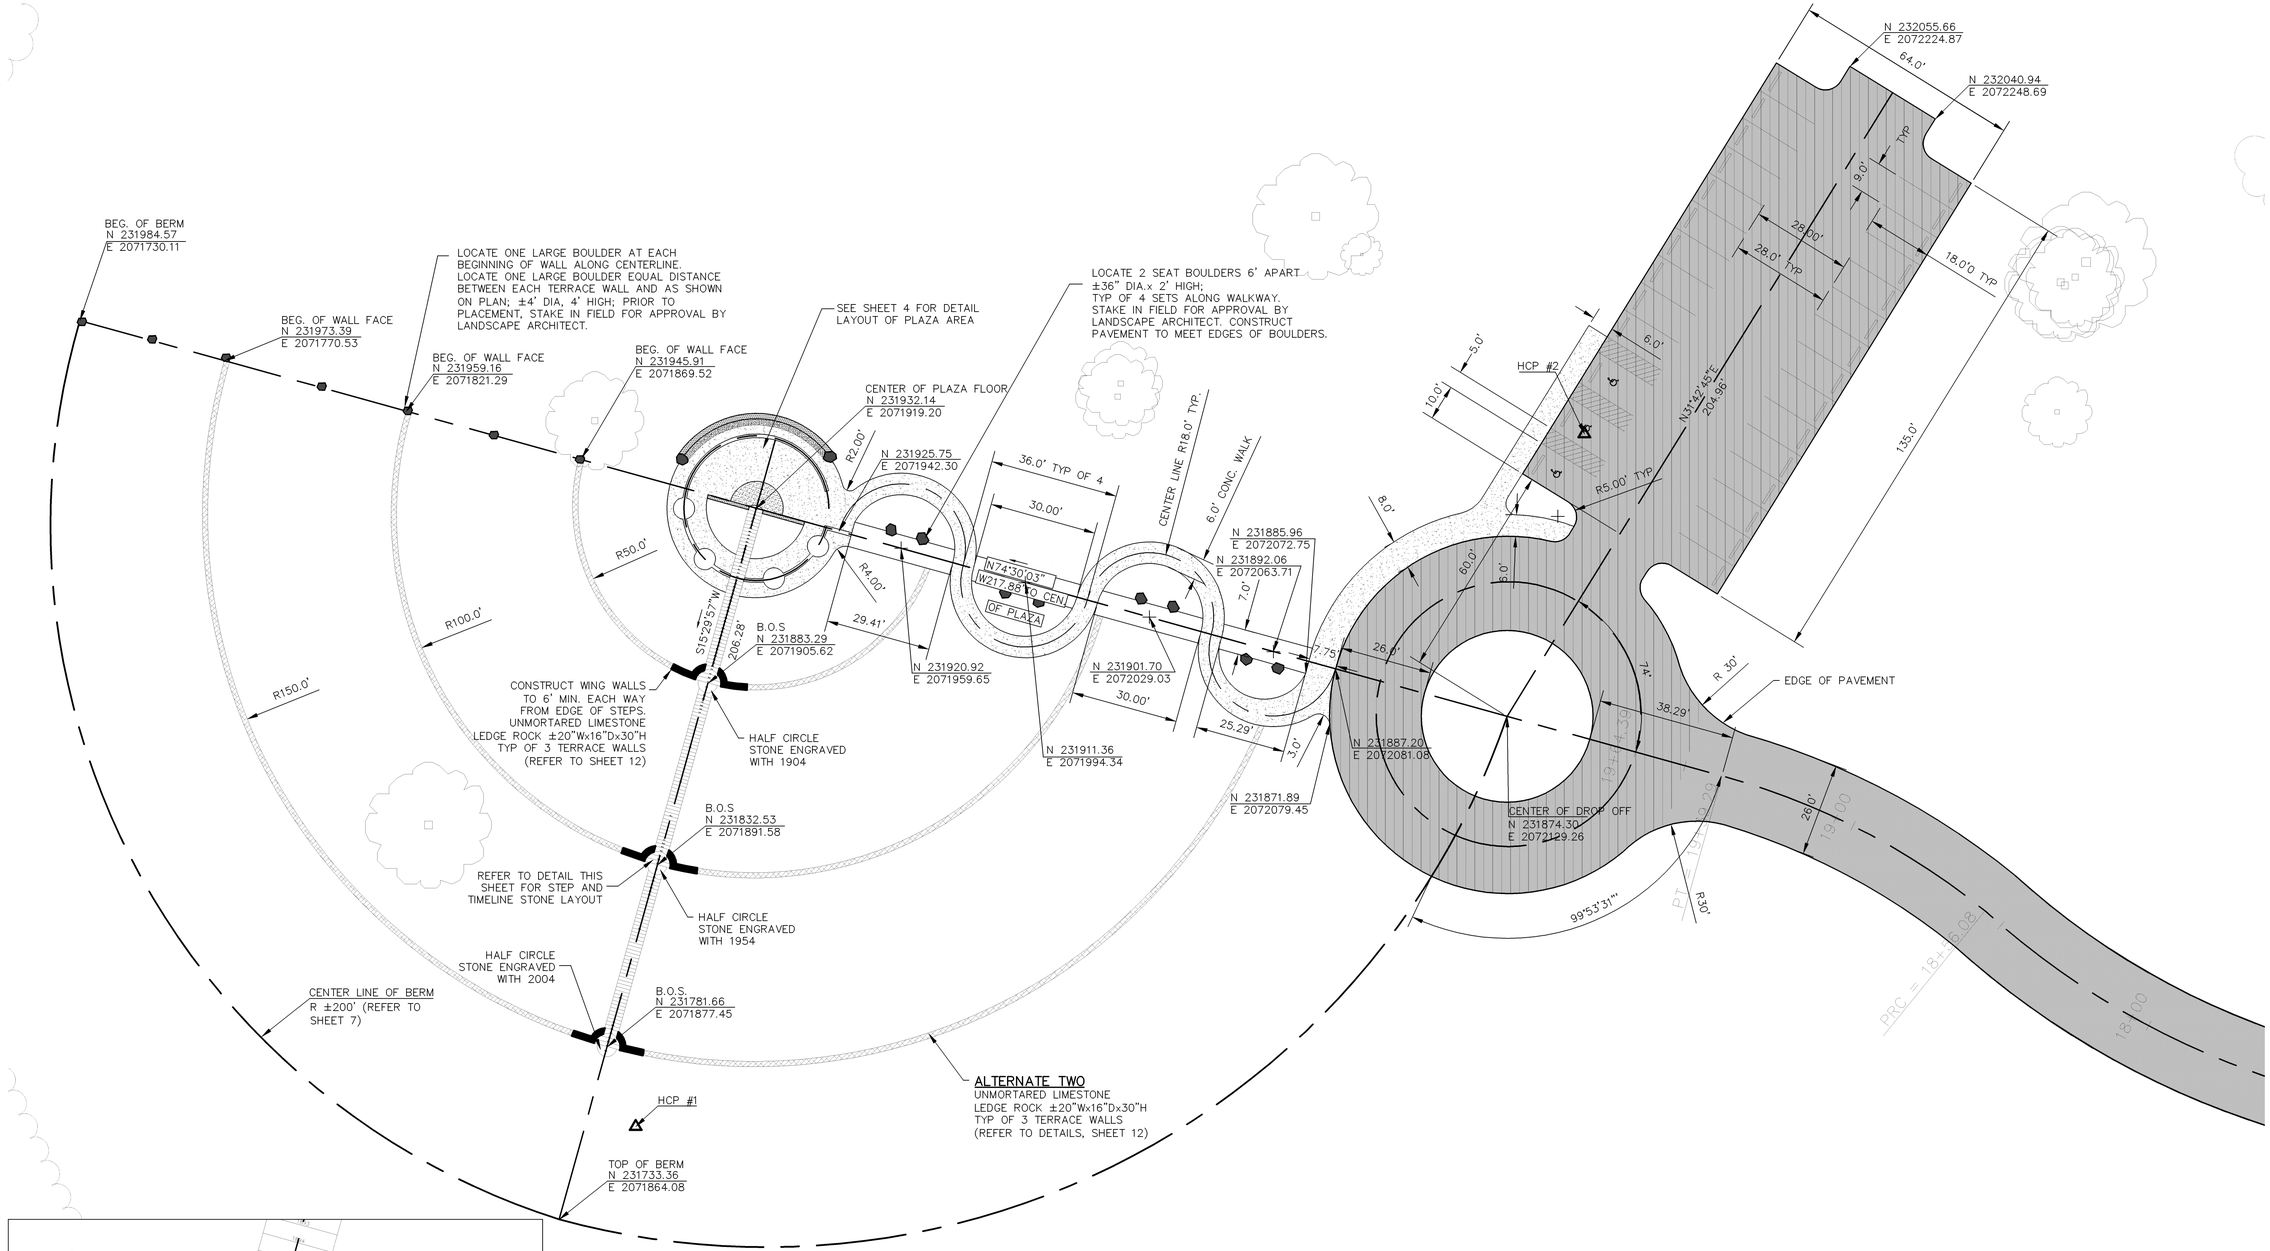

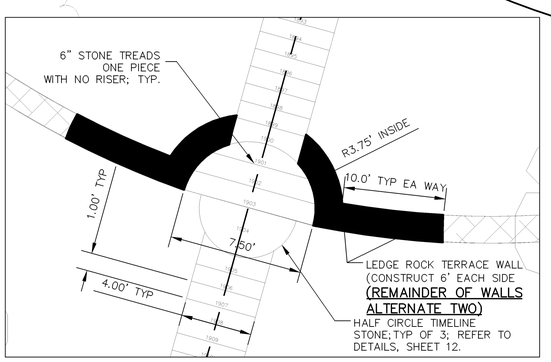

TYP STEP LAYOUT SCALE: 1" = 5'

NOTE: REFER TO SHEET 12 FOR SECTION AND DETAILS OF STEP CONSTRUCTION

NOTES:

1. REFER TO GENERAL SITE PLAN, SHEET #2 FOR LOCATION OF HCP #3. ALL HCPs ARE 1/2"X24" REBAR.

HCP #1	N	231759.26
	E	2071885.47
HCP #2	N	231952.90
	E	2072150.63
HCP #3	N	232169.52
	E	2071907.60

2. TIMELINE STONES SHALL BE LAID IN DATE ORDER BEGINNING WITH 1854 FROM NORTH TO SOUTH. ALL TIMELINE STONES SHALL BE INSTALLED FLUSH WITH FINISH GRADE. JOINTS IN BETWEEN STONES NECESSARY TO PICK UP TERRACE GRADE SHALL BE EQUAL DISTANCE AND FILLED WITH 1/4"X1/8" AGGREGATE. REFER TO DETAILS SHEETS 8 & 11.

3. ALL TERRACE WALL STONES SHALL BE SET BELOW GRADE AND BACK FILLED TO BE FLUSH WITH FINISHED GRADE. REFER TO DETAILS FOR INSTALLATION.

4. EXTEND WING WALLS 6' MIN EACH FROM EDGE OF STEPS. REMAINDER OF TERRACE WALLS SHALL BE BID AS ADD ALTERNATE TWO.

LEGEND

- 4" INTEGRAL COLOR CONCRETE PAVEMENT
- 4" EXPOSED AGGREGATE CONCRETE PAVEMENT
- GRAVEL PARKING LOT
- DOUBLE CHIP & SEAL DRIVE AND PARKING (ADD ALTERNATE ONE)
- TERRACE RETAINING WALLS – LIMESTONE LEDGE ROCK (ADD ALTERNATE TWO)
- B.O.S. BOTTOM OF STEP
- T.O.S. TOP OF STEP

North

20 10 0 20

SCALE: 1" = 20'

2003931 LAYOUT&DIM.DWG

Civil Engineering
Landscape Architecture
Community Planning
Surveying

Landplan Engineering, P.A.

1310 Wakarusa Drive
Lawrence, Kansas 66049
Phone (785)841-3700
Fax (785)843-2610
www.landplan-pa.com

Livestock Exchange Building
1600 Genessee, Suite 950
Kansas City, Missouri 64102
Phone (816)221-1212
Fax (816)221-2244
www.landplan-pa.com

© Landplan Engineering, P.A. 2006. This drawing is copyrighted by Landplan Engineering, P.A. This drawing may not be photographed, traced, or copied in any manner without the written permission of Landplan Engineering, P.A.

SESQUICENTENNIAL POINT

LAWRENCE, KANSAS

SITE LAYOUT AND DIMENSIONING PLAN

100% CONSTRUCTION DOCUMENTS
NOT FOR CONSTRUCTION.

THESE DRAWINGS ARE RELEASED FOR COORDINATION PURPOSES ONLY.

PROJECT ENGINEER:
JOHN D. CHAMBERLIN, P.E.
KANSAS PE 12685

REVISIONS

DATE:	09/19/2006
PROJECT NO.:	2003,931
DESIGNED BY:	MB
DRAWN BY:	MB
CHECKED BY:	ADM

SHEET NO. 3 OF 12 SHEETS