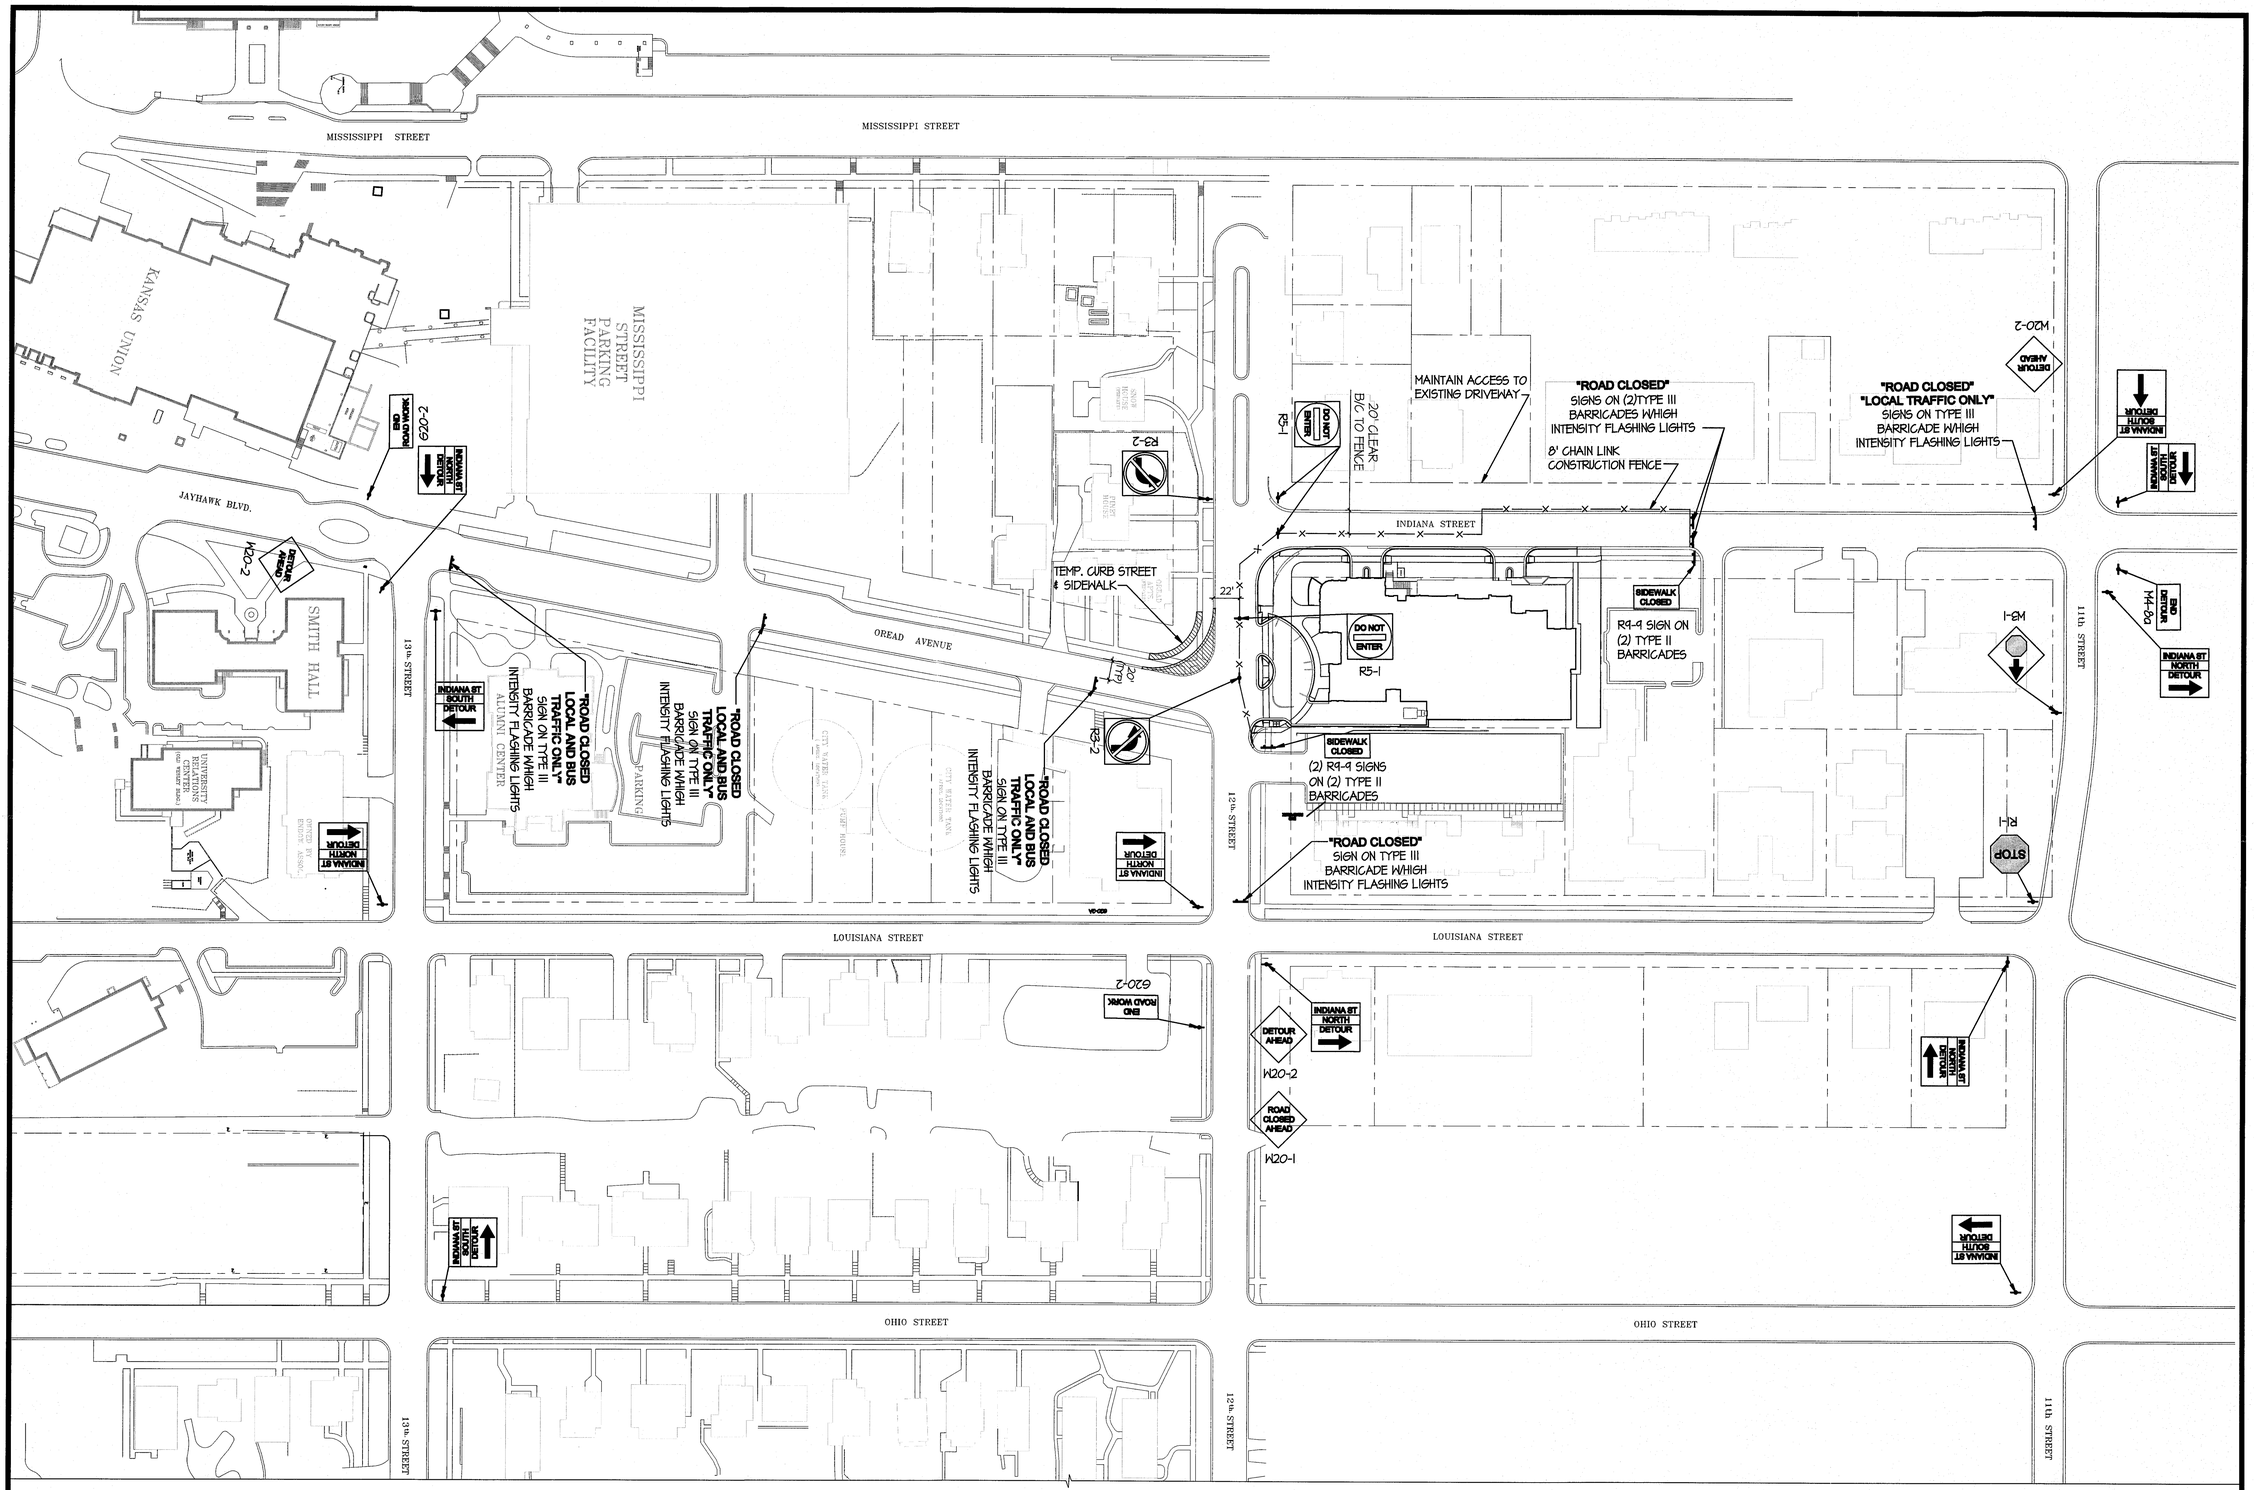

NOTES

1. THIS TRAFFIC CONTROL PLAN SHALL BE IMPLEMENTED AFTER THE SPRING SEMESTER OF 2008 IS DONE. INDIANA STREET SHALL BE CLOSED TO THRU TRAFFIC FOR THE DURATION OF THE SUMMER OF 2008.
2. SIGN SPACING SHALL BE PER MUTCD REQUIREMENTS.

TRAFFIC PLAN

SCALE: 1" = 50'-0"

0 25 50 100 150

NORTH

paulwerner ARCHITECTS

545 COLUMBIA DRIVE
SUITE 1002
LAWRENCE, KS 66049

OFFICE: 785.832.0804
FAX: 785.832.0890

DEVELOPER:
DFC OF LAWRENCE
643 MASSACHUSETTS
SUITE 300
LAWRENCE, KS 66044
OFFICE: 785.841.6346
FAX: 785.841.6342

BUILDER:
DFC OF LAWRENCE
643 MASSACHUSETTS
SUITE 300
LAWRENCE, KS 66044
OFFICE: 785.841.6346
FAX: 785.841.6342

© PAUL WERNER ARCHITECTS, L.L.C.
THIS DRAWING IS COPYRIGHTED WORK BY PAUL WERNER ARCHITECTS L.L.C. THIS DRAWING MAY NOT BE PHOTOGRAPHED, TRACED OR COPIED IN ANY MANNER WITHOUT THE WRITTEN PERMISSION OF PAUL WERNER ARCHITECTS L.L.C.

OREAD DEVELOPMENT TRAFFIC CONTROL PLAN

12TH & INDIANA
LAWRENCE, KANSAS

PROJECT # 27100

MARCH 31, 2008

RELEASE: DATE:

TR-1

P:\projects\27100\27100\Site\Traffic Figures\27100 construction traffic plan phase 2.dwg, 5/12/2008 9:52:59 AM, DWG To PDF.pc3