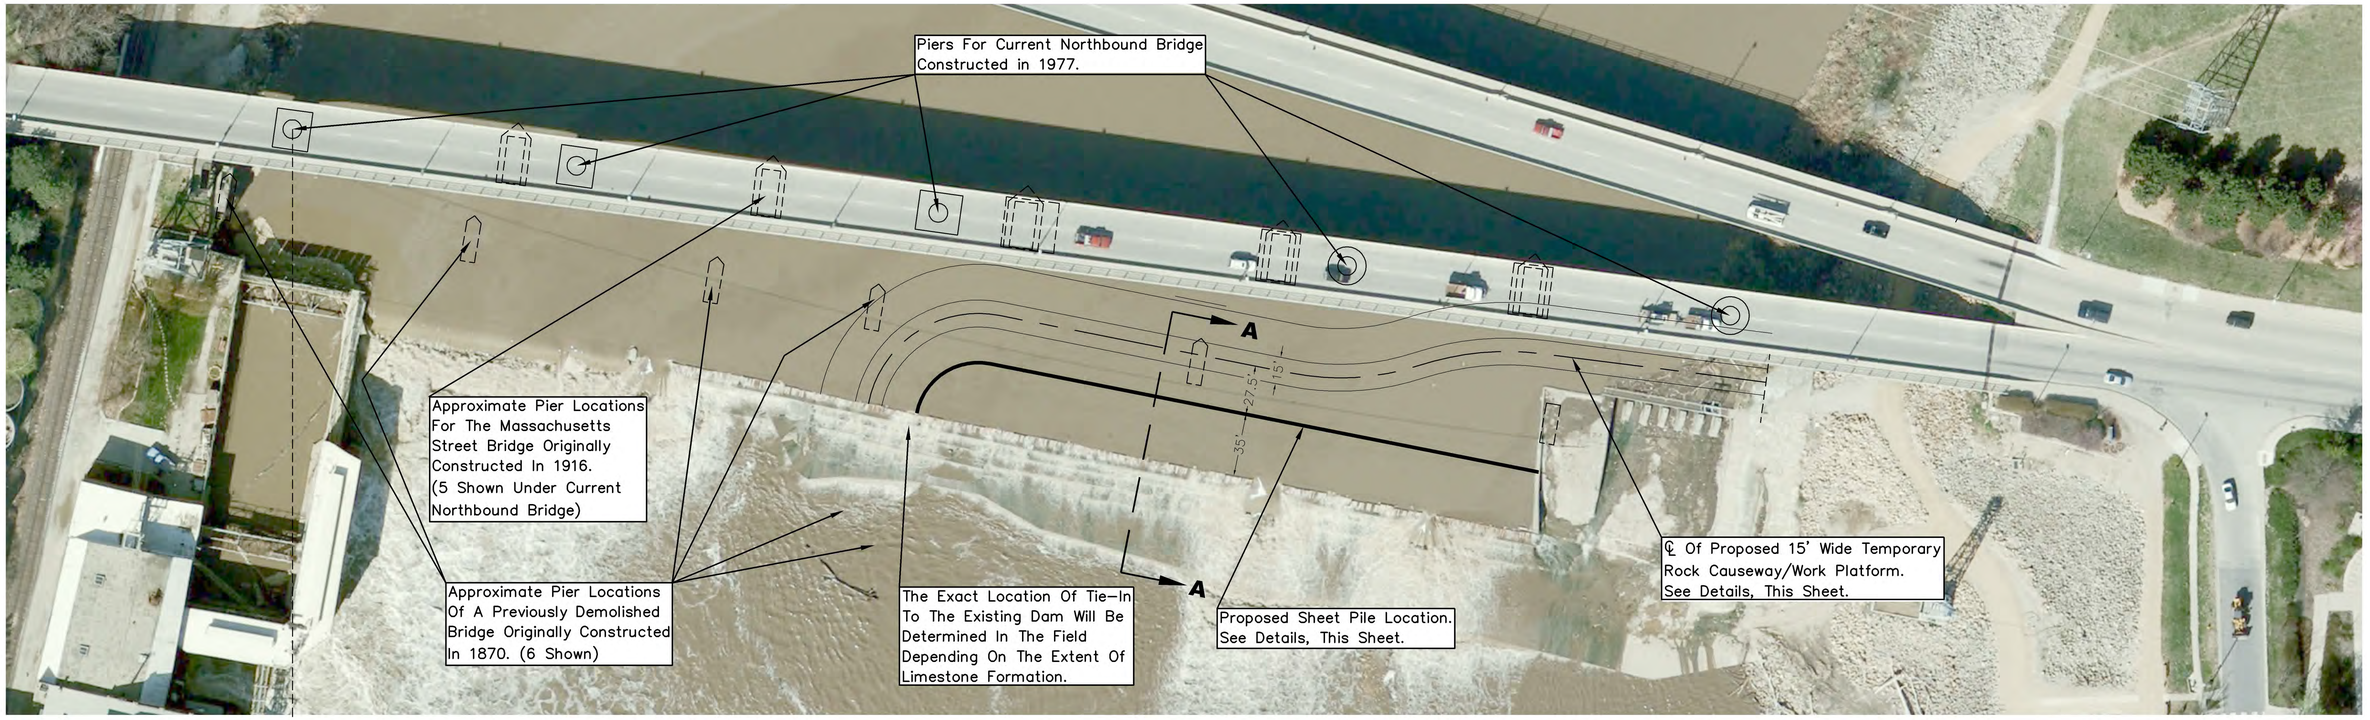

PLAN

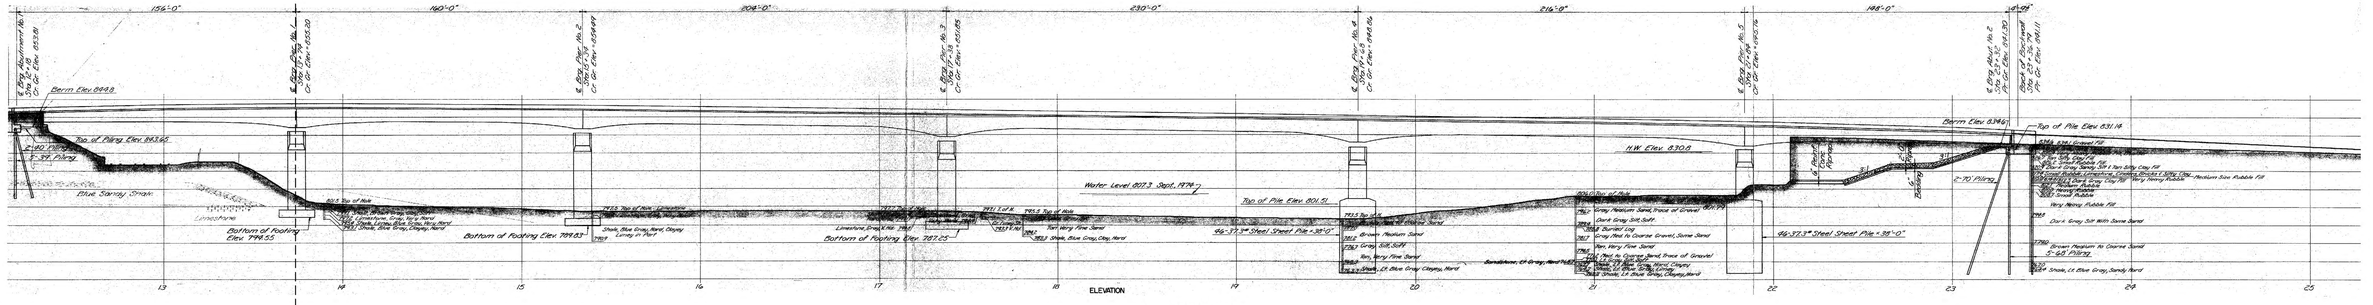

PROFILE

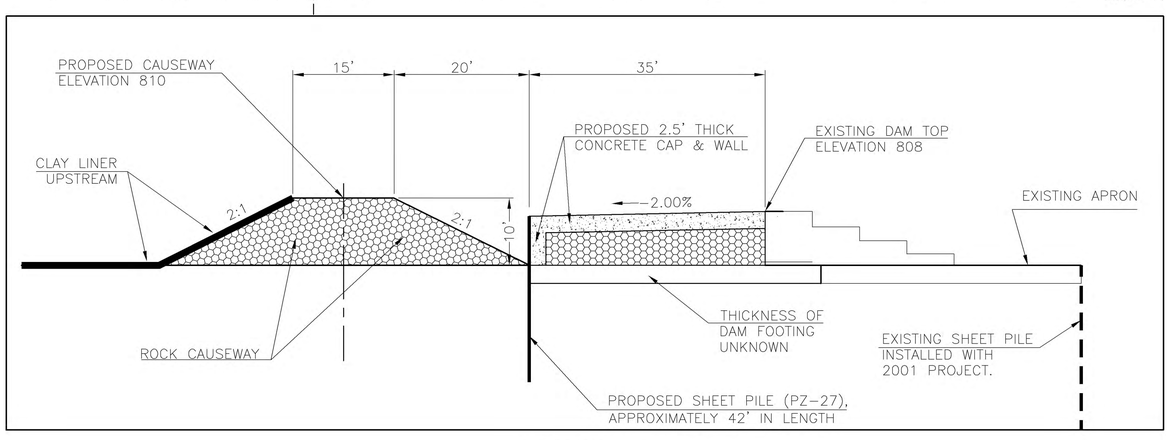

SECTION A–A

CONSTRUCTION NOTES

1. SHEET PILES, DESIGNATED PZ27, WILL BE APPROXIMATELY 42' IN HEIGHT AND WILL BE DRIVEN INTO THE BEDROCK.
2. ROCK CAUSEWAY WILL BE BUILT AS A TEMPORARY STRUCTURE TO ACT AS A WORK PLATFORM. THIS STRUCTURE WILL BE REMOVED AT THE COMPLETION OF THE DAM REPAIR AND NEW CONSTRUCTION.

Scale 1"=40'

SHEET ? OF ?

DATE	BY	REVISION

CITY OF LAWRENCE, KANSAS
ENGINEERING DIVISION OF PUBLIC WORKS

BOWERSOCK DAM

PROJECT NO. PW?????

SHOEB M. UDDIN, CITY ENGINEER
DAVID L. CORLISS, CITY MANAGER