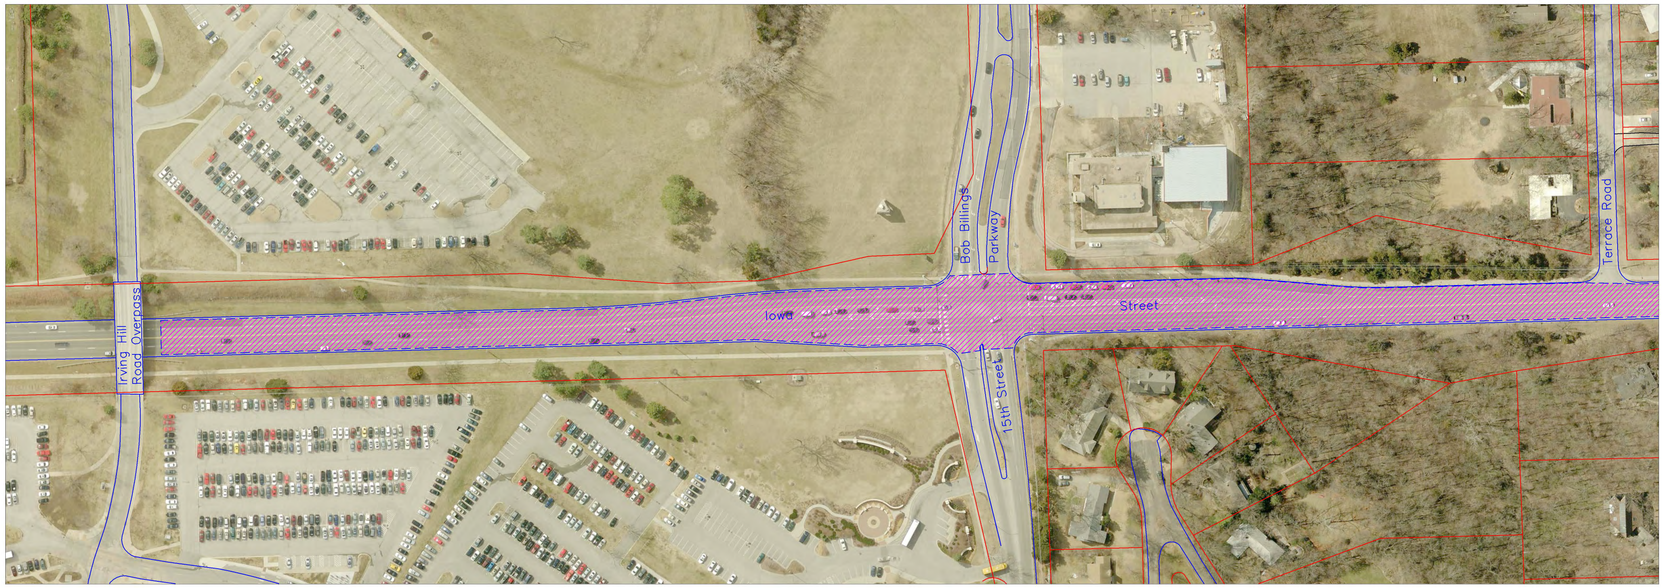

LEGEND

PROPOSED WIDENING

MILL AND OVERLAY/ RECONSTRUCTION

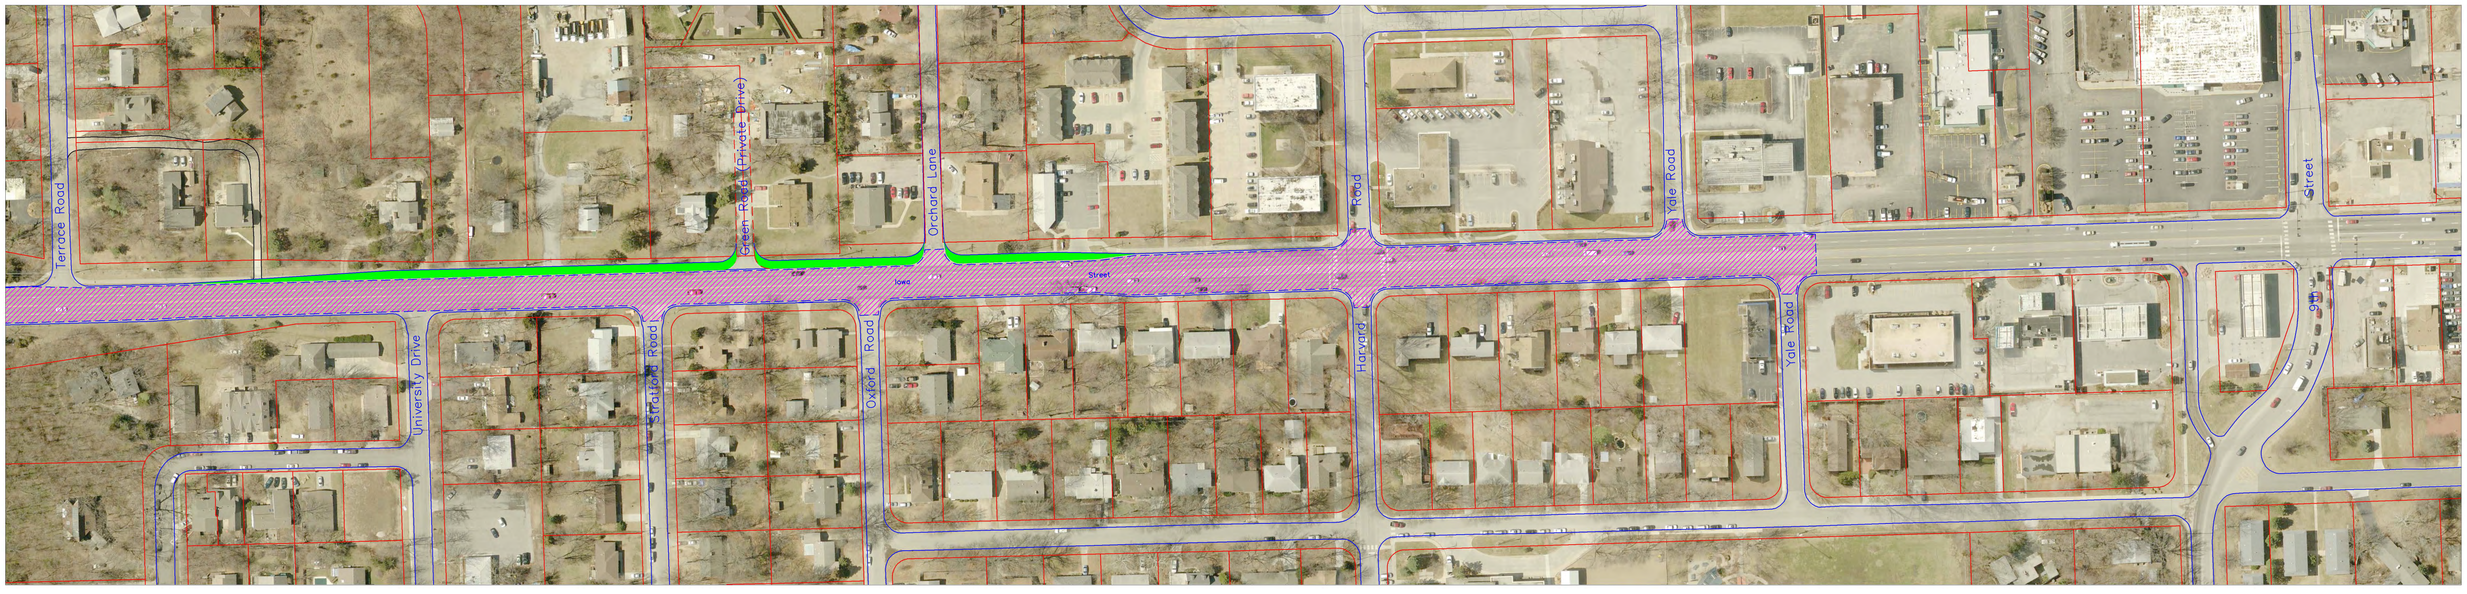

EXHIBIT B
PROJECT LOCATION MAP
IOWA STREET, YALE ROAD TO IRVING HILL ROAD OVERPASS