STATE	PROJECT NO.	CITY NO.	YEAR	SHEET NO.	TOTAL SHEETS
KANSAS	23 U-2231-01	PW0903	2010	10	178

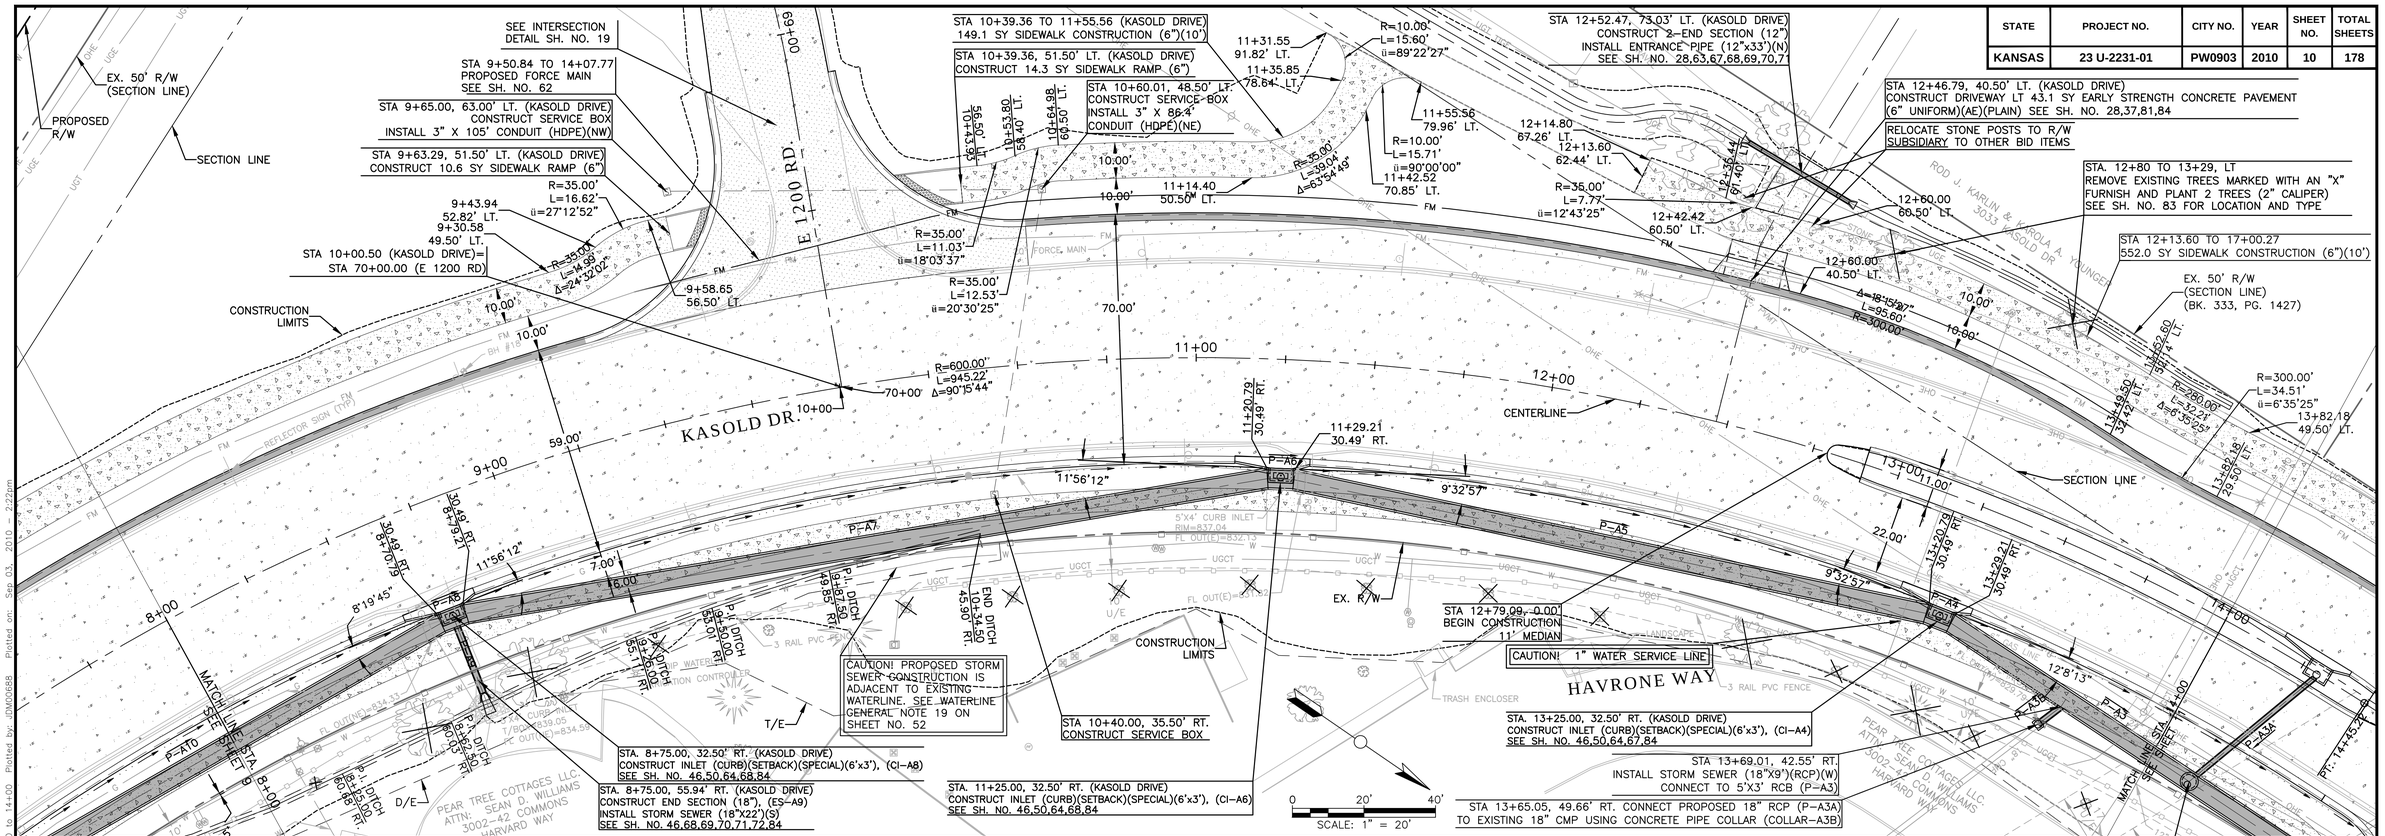

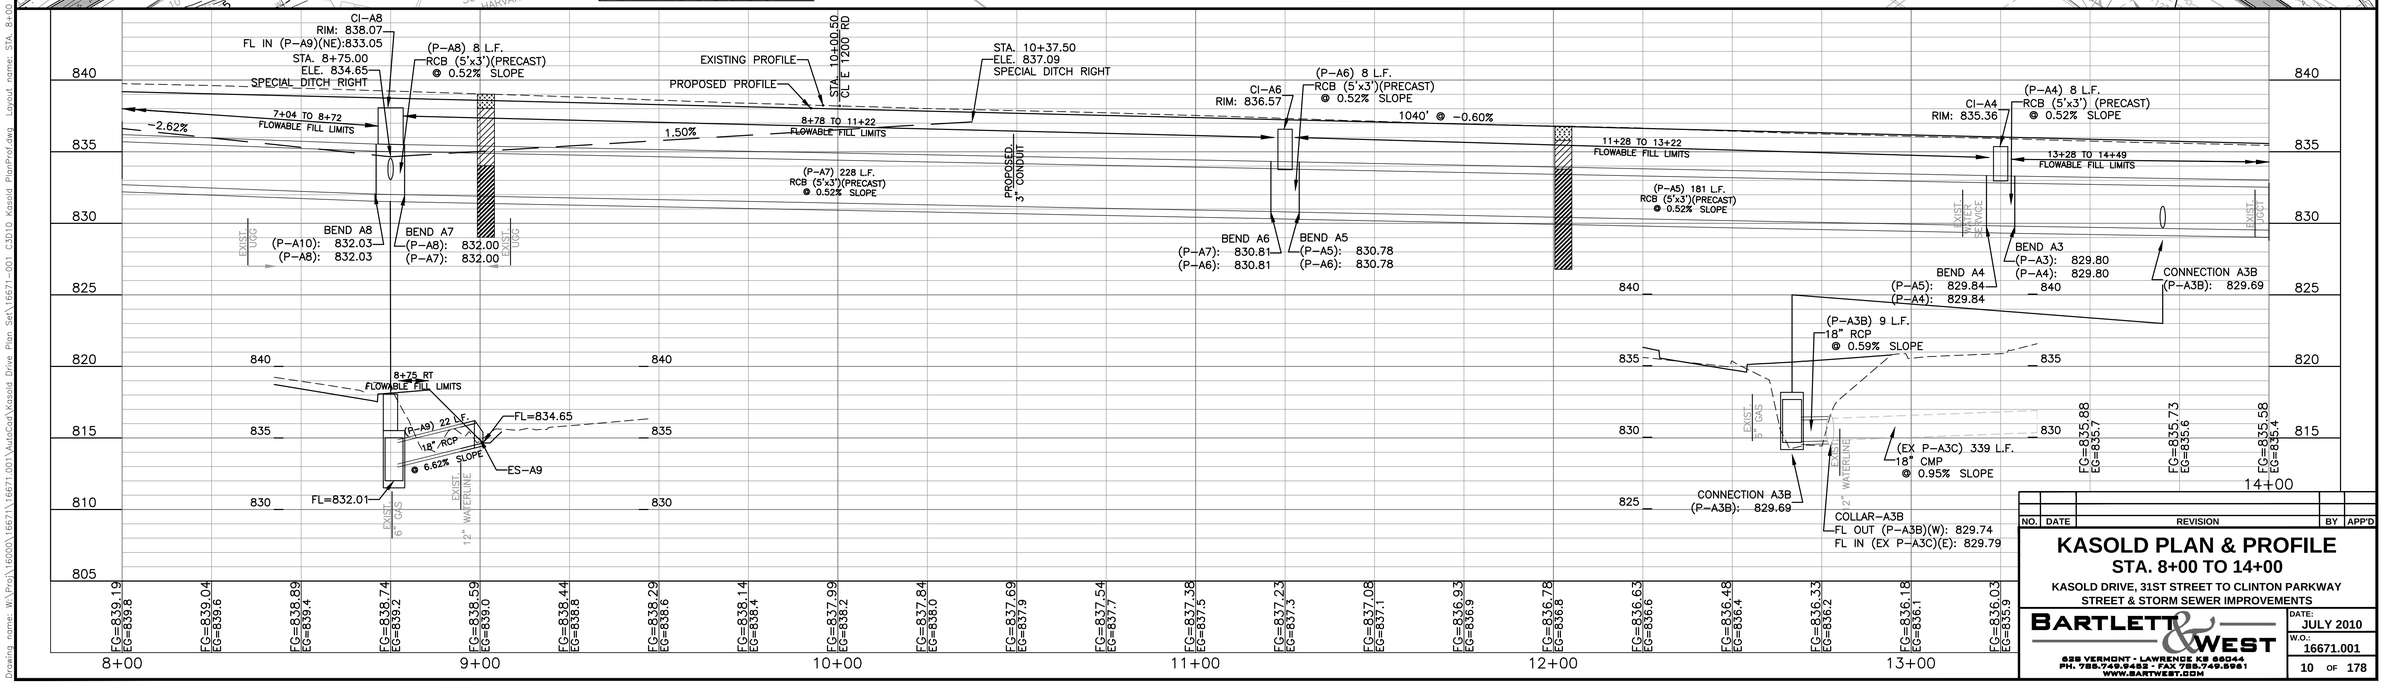

NO.	DATE	REVISION	BY	APP'D

KASOLD PLAN & PROFILE
STA. 8+00 TO 14+00

KASOLD DRIVE, 31ST STREET TO CLINTON PARKWAY
STREET & STORM SEWER IMPROVEMENTS

BARTLETT & WEST
628 VERMONT - LAWRENCE KS 66044
PH. 785.749.9492 - FAX 785.749.5981
WWW.BARTWEST.COM

DATE: JULY 2010
W.O.: 16671.001

Drawing name: W:\Proj\16000\16671\16671-001\AutoCad\Kasold Drive Plan Set\16671-001 C3D10 Kasold Plan&Prof.dwg Layout name: STA 8+00 to 14+00 Plotted by: JDM00688 Plotted on: Sep 03, 2010 - 2:22pm