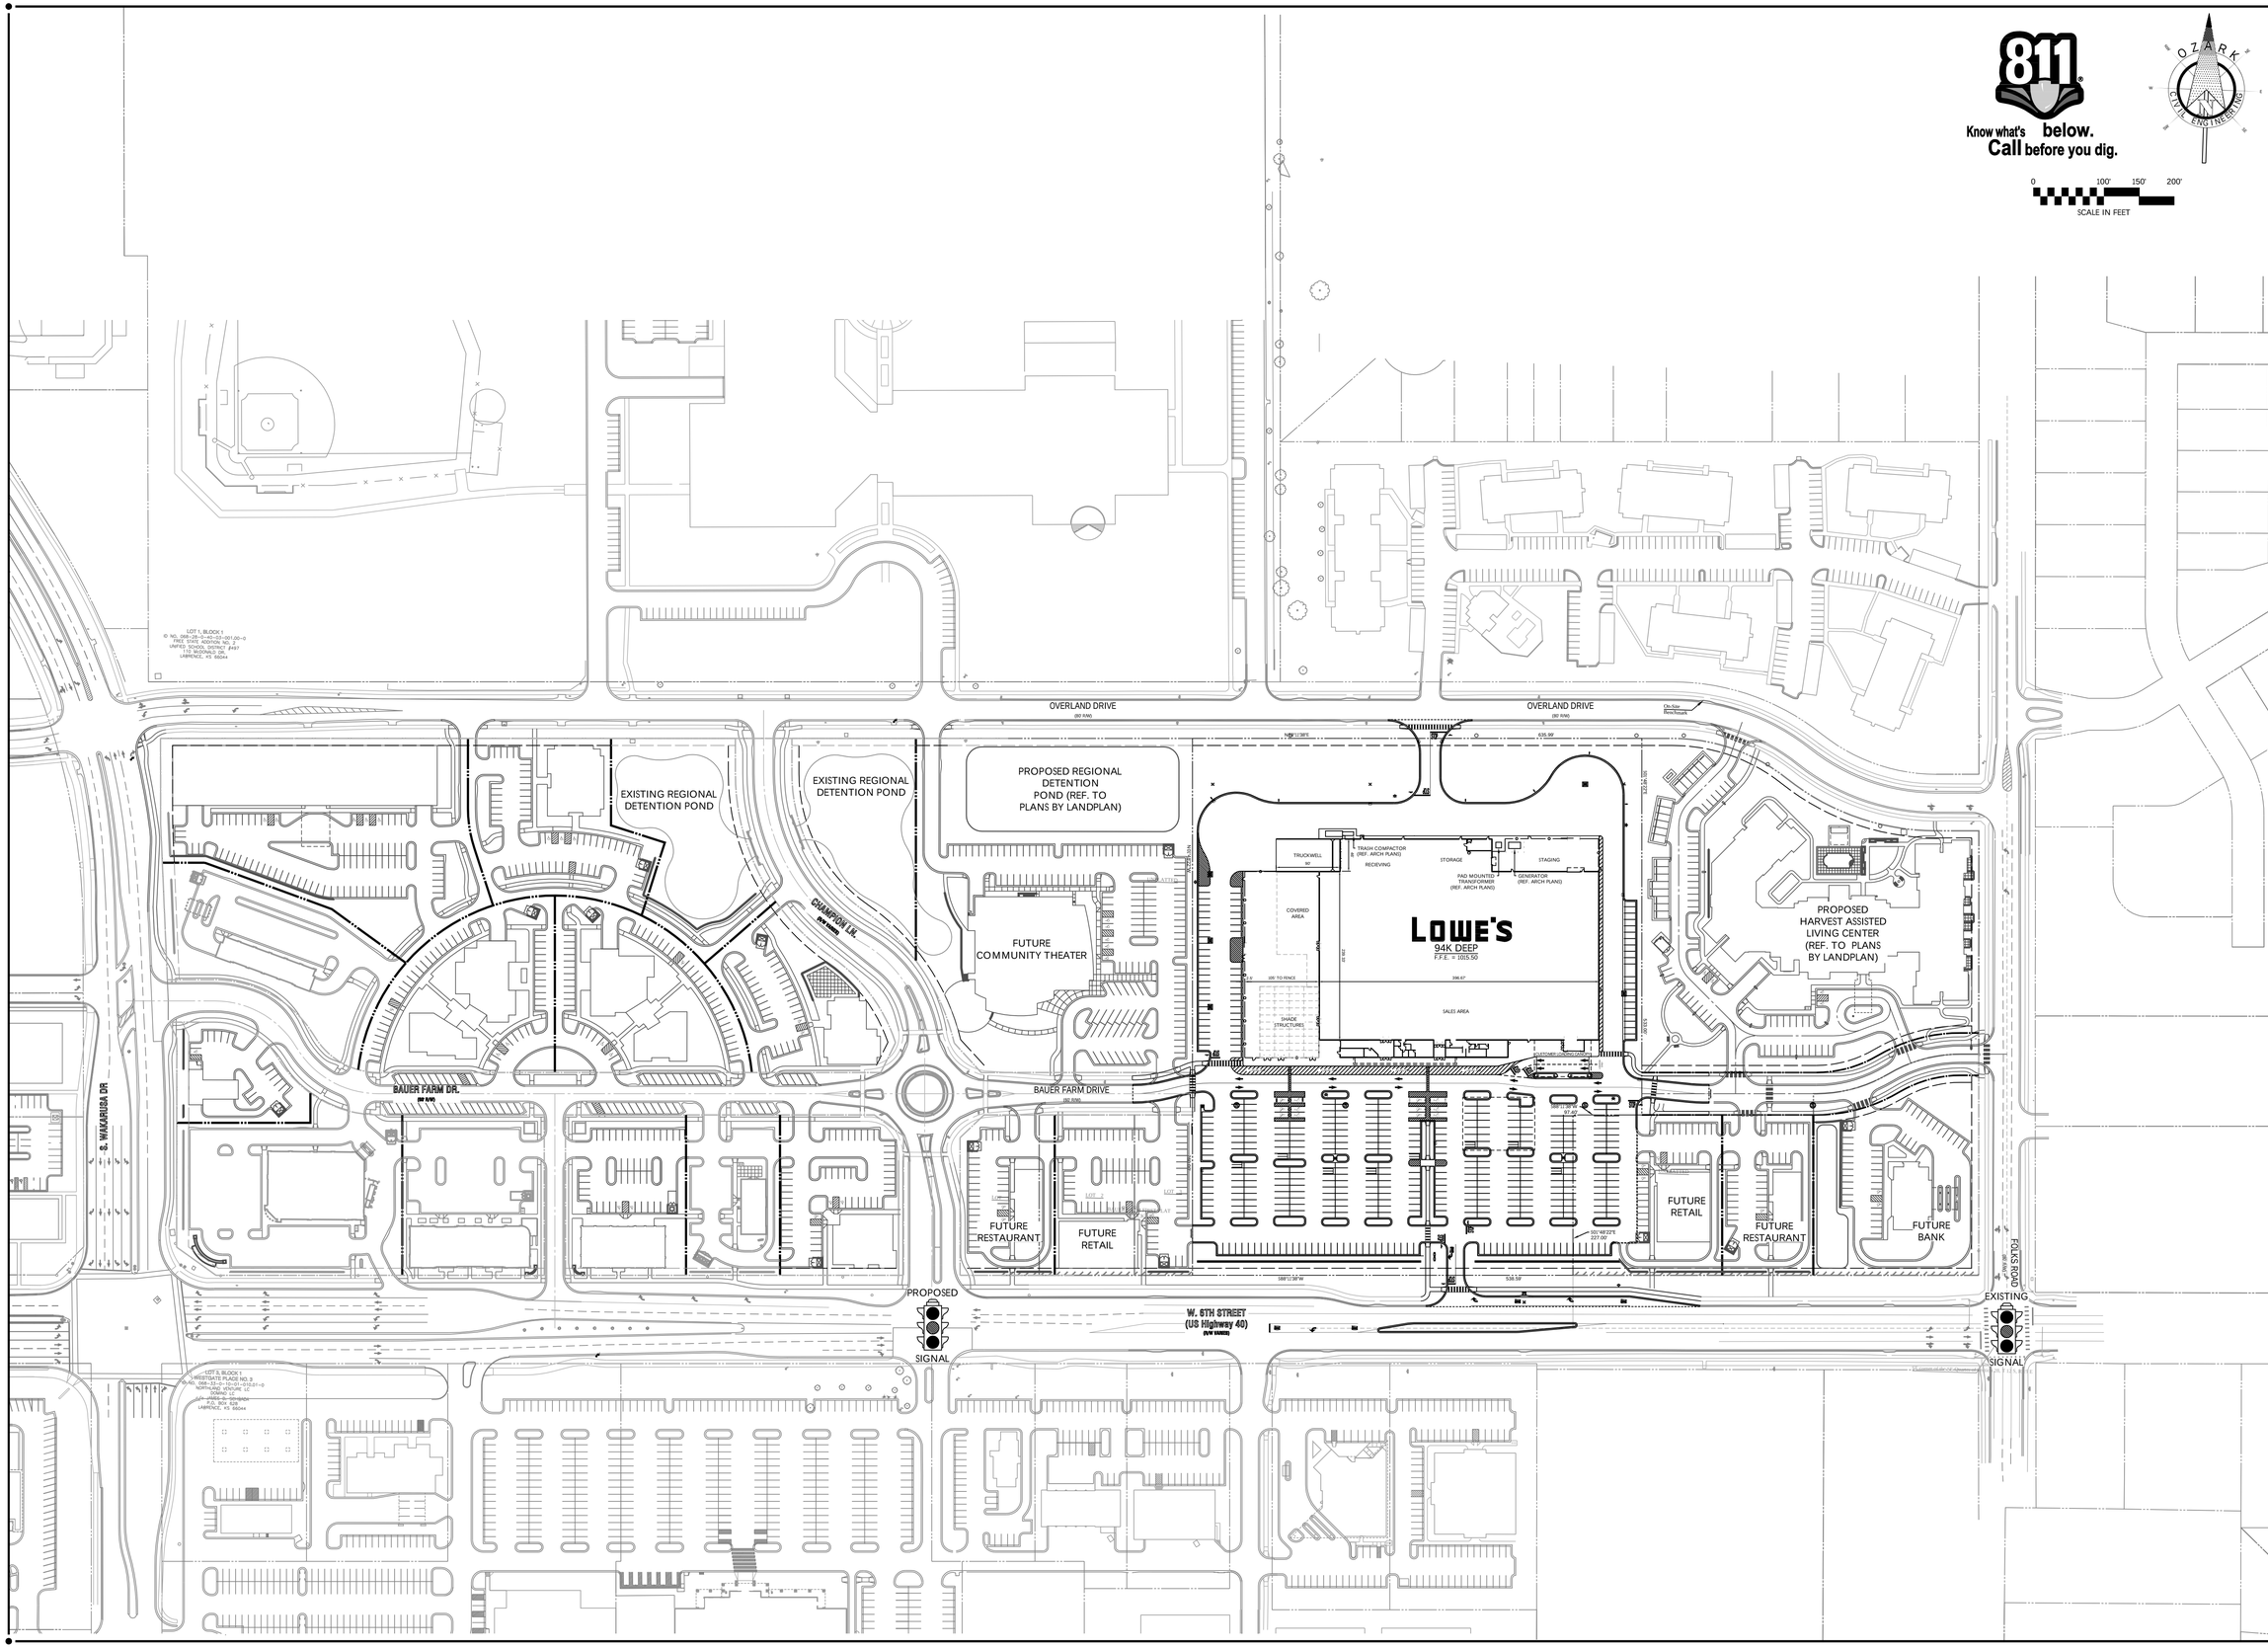

p:\09-0949 lawrence ks lowes 6th and folks\dwg\project40%\09-0949 project 40.dwg - Plotted on 7/14/2010 1:41:15 PM @ a scale of 1:1 to pdf:xchange 4.0.pc3 by Jon Berry

REVISIONS

PRE-BID SET ISSUE DATE | POST BID SET ISSUE DATE

DATE	DESCRIPTION

Ozark Civil Engineering Inc.
Bentonville • Kansas City

LOWE'S HOME CENTERS, INC.
1605 CURTIS BRIDGE ROAD
REEC DOCK
WILKESBORO, NC 28697

336.658.4000 (V) 336.658.3257 (F)

THIS DRAWING IS THE PROPERTY OF LOWE'S HOME CENTERS, INC. ANY USE OR REPRODUCTION IN WHOLE OR PART IS PROHIBITED WITHOUT THE EXPRESSED WRITTEN CONSENT OF LOWE'S HOME CENTERS, INC. COPYRIGHT 2009 ALL RIGHTS RESERVED

LOWE'S Let's Build Something Together

OVERALL SITE PLAN

LOWE'S OF:
LAWRENCE, KS
W. 6TH ST. AND FOLKES RD.
LAWRENCE, KANSAS

PROJECT No:	09-0949	DRAWN BY:	JON	CHECKED BY:	SPM

ORIGINAL ISSUE DATE: 07/14/2010
PERMIT SET ISSUE DATE:
CONSTRUCTION SET ISSUE DATE:

DRAWING NUMBER:
2.0