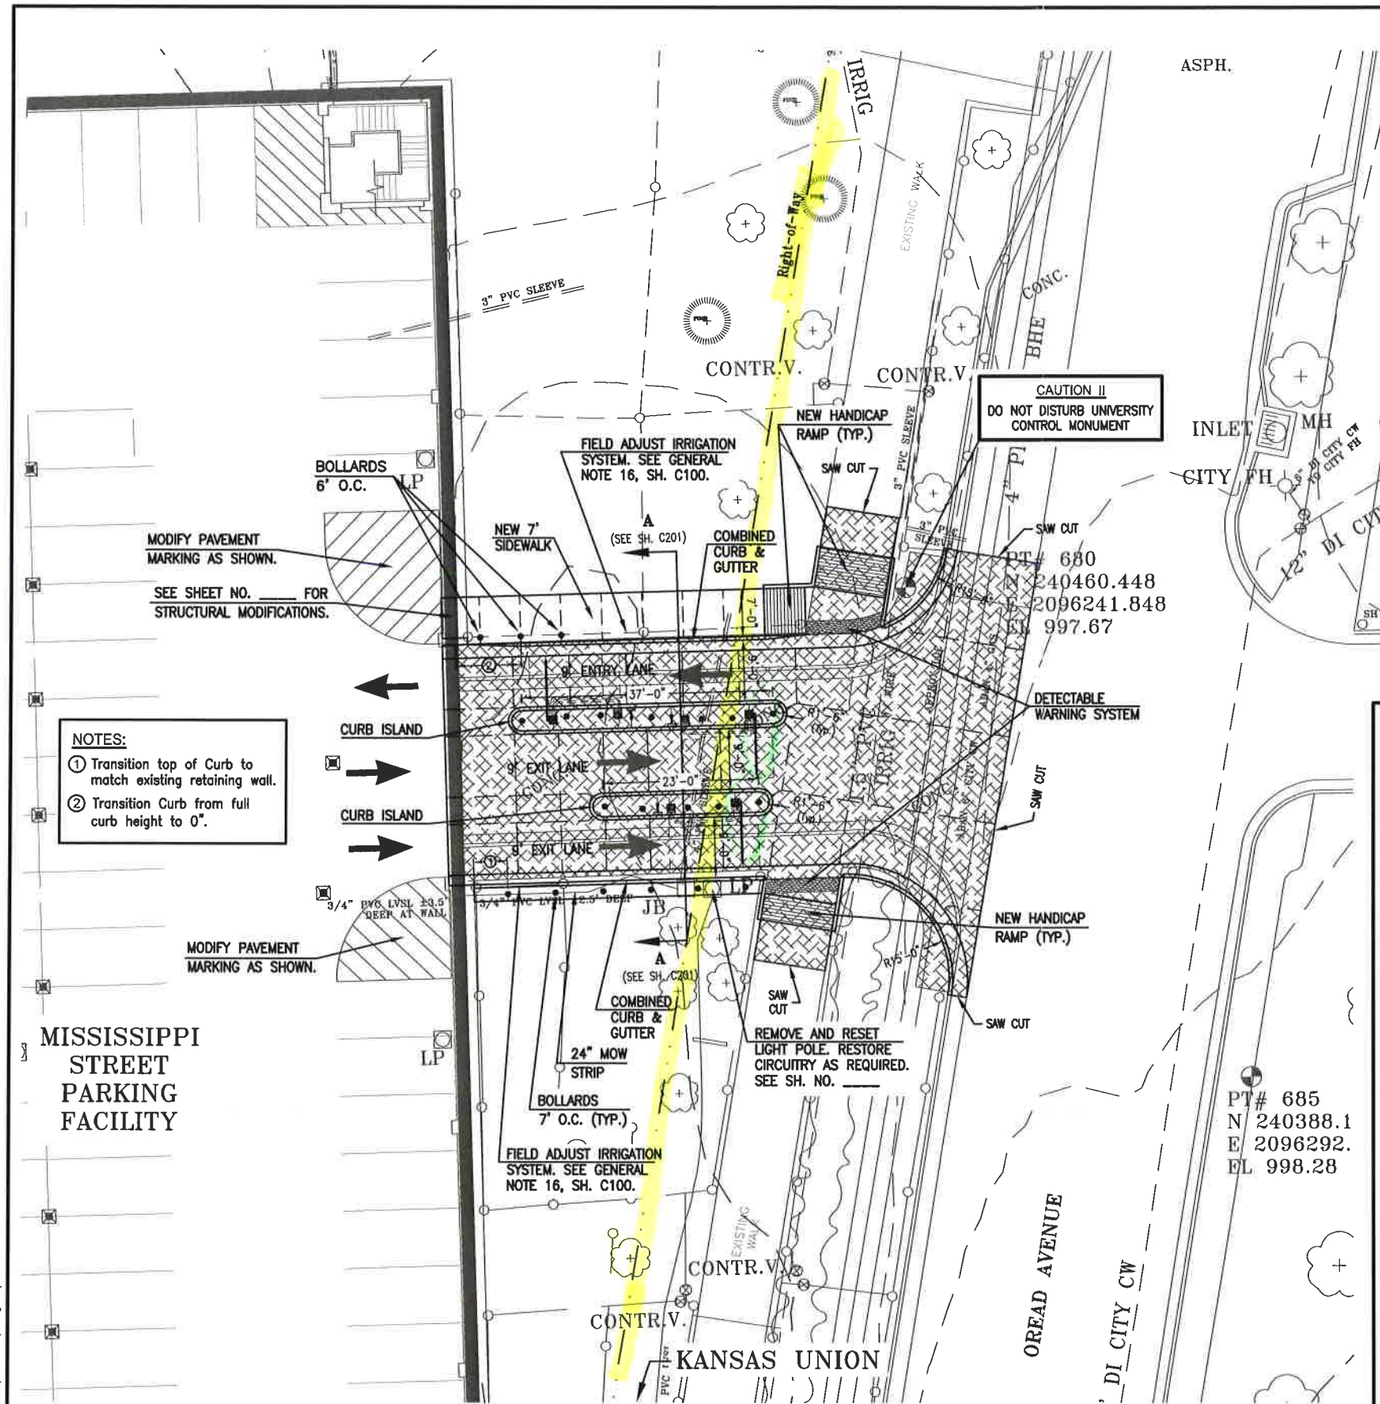

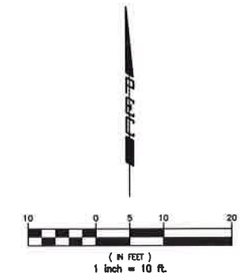

LEGEND

PAVEMENT REMOVAL

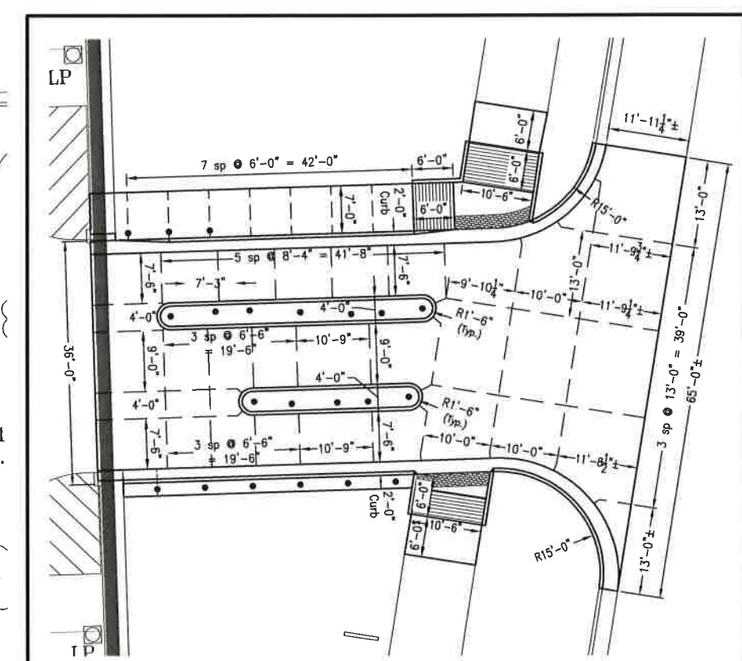

PAVEMENT JOINTING PLAN

NOT FOR CONSTRUCTION

PEC
PROFESSIONAL ENGINEERING CONSULTANTS
1263 SW TOPEKA BLVD.
TOPEKA, KS 66612
785-233-8300 www.pec1.com

Department of Administration
Division of Facilities Management
Landon State Office Building
900 SW Jackson, Suite 600
Topeka, Kansas 66612-1220
Telephone 785-296-8899 Fax 785-296-8898

MISSISSIPPI ST. PARKING GARAGE
REVENUE CONTROL SYSTEM REPLACEMENT
UNIVERSITY OF KANSAS

KU PROJECT No. 200/7811

DATE: 03/07/2011 DRAWN BY: CHECKED BY: REV:

MISS. ST. GARAGE EAST

A-011588

C101

FINAL REVIEW

Saved 03-07-2011 1:23:03 PM by DJL
Plot Scale: 1:1 03-07-2011 1:37:29 PM by JOHN J. LANDON
P:\2008\0800\14400\Dwgs\Jones\0800114400-C101