STATE	PROJECT NO.	YEAR	SHEET NO.	TOTAL SHEETS
KANSAS	10-23 KA-0685-01	2011	10	-

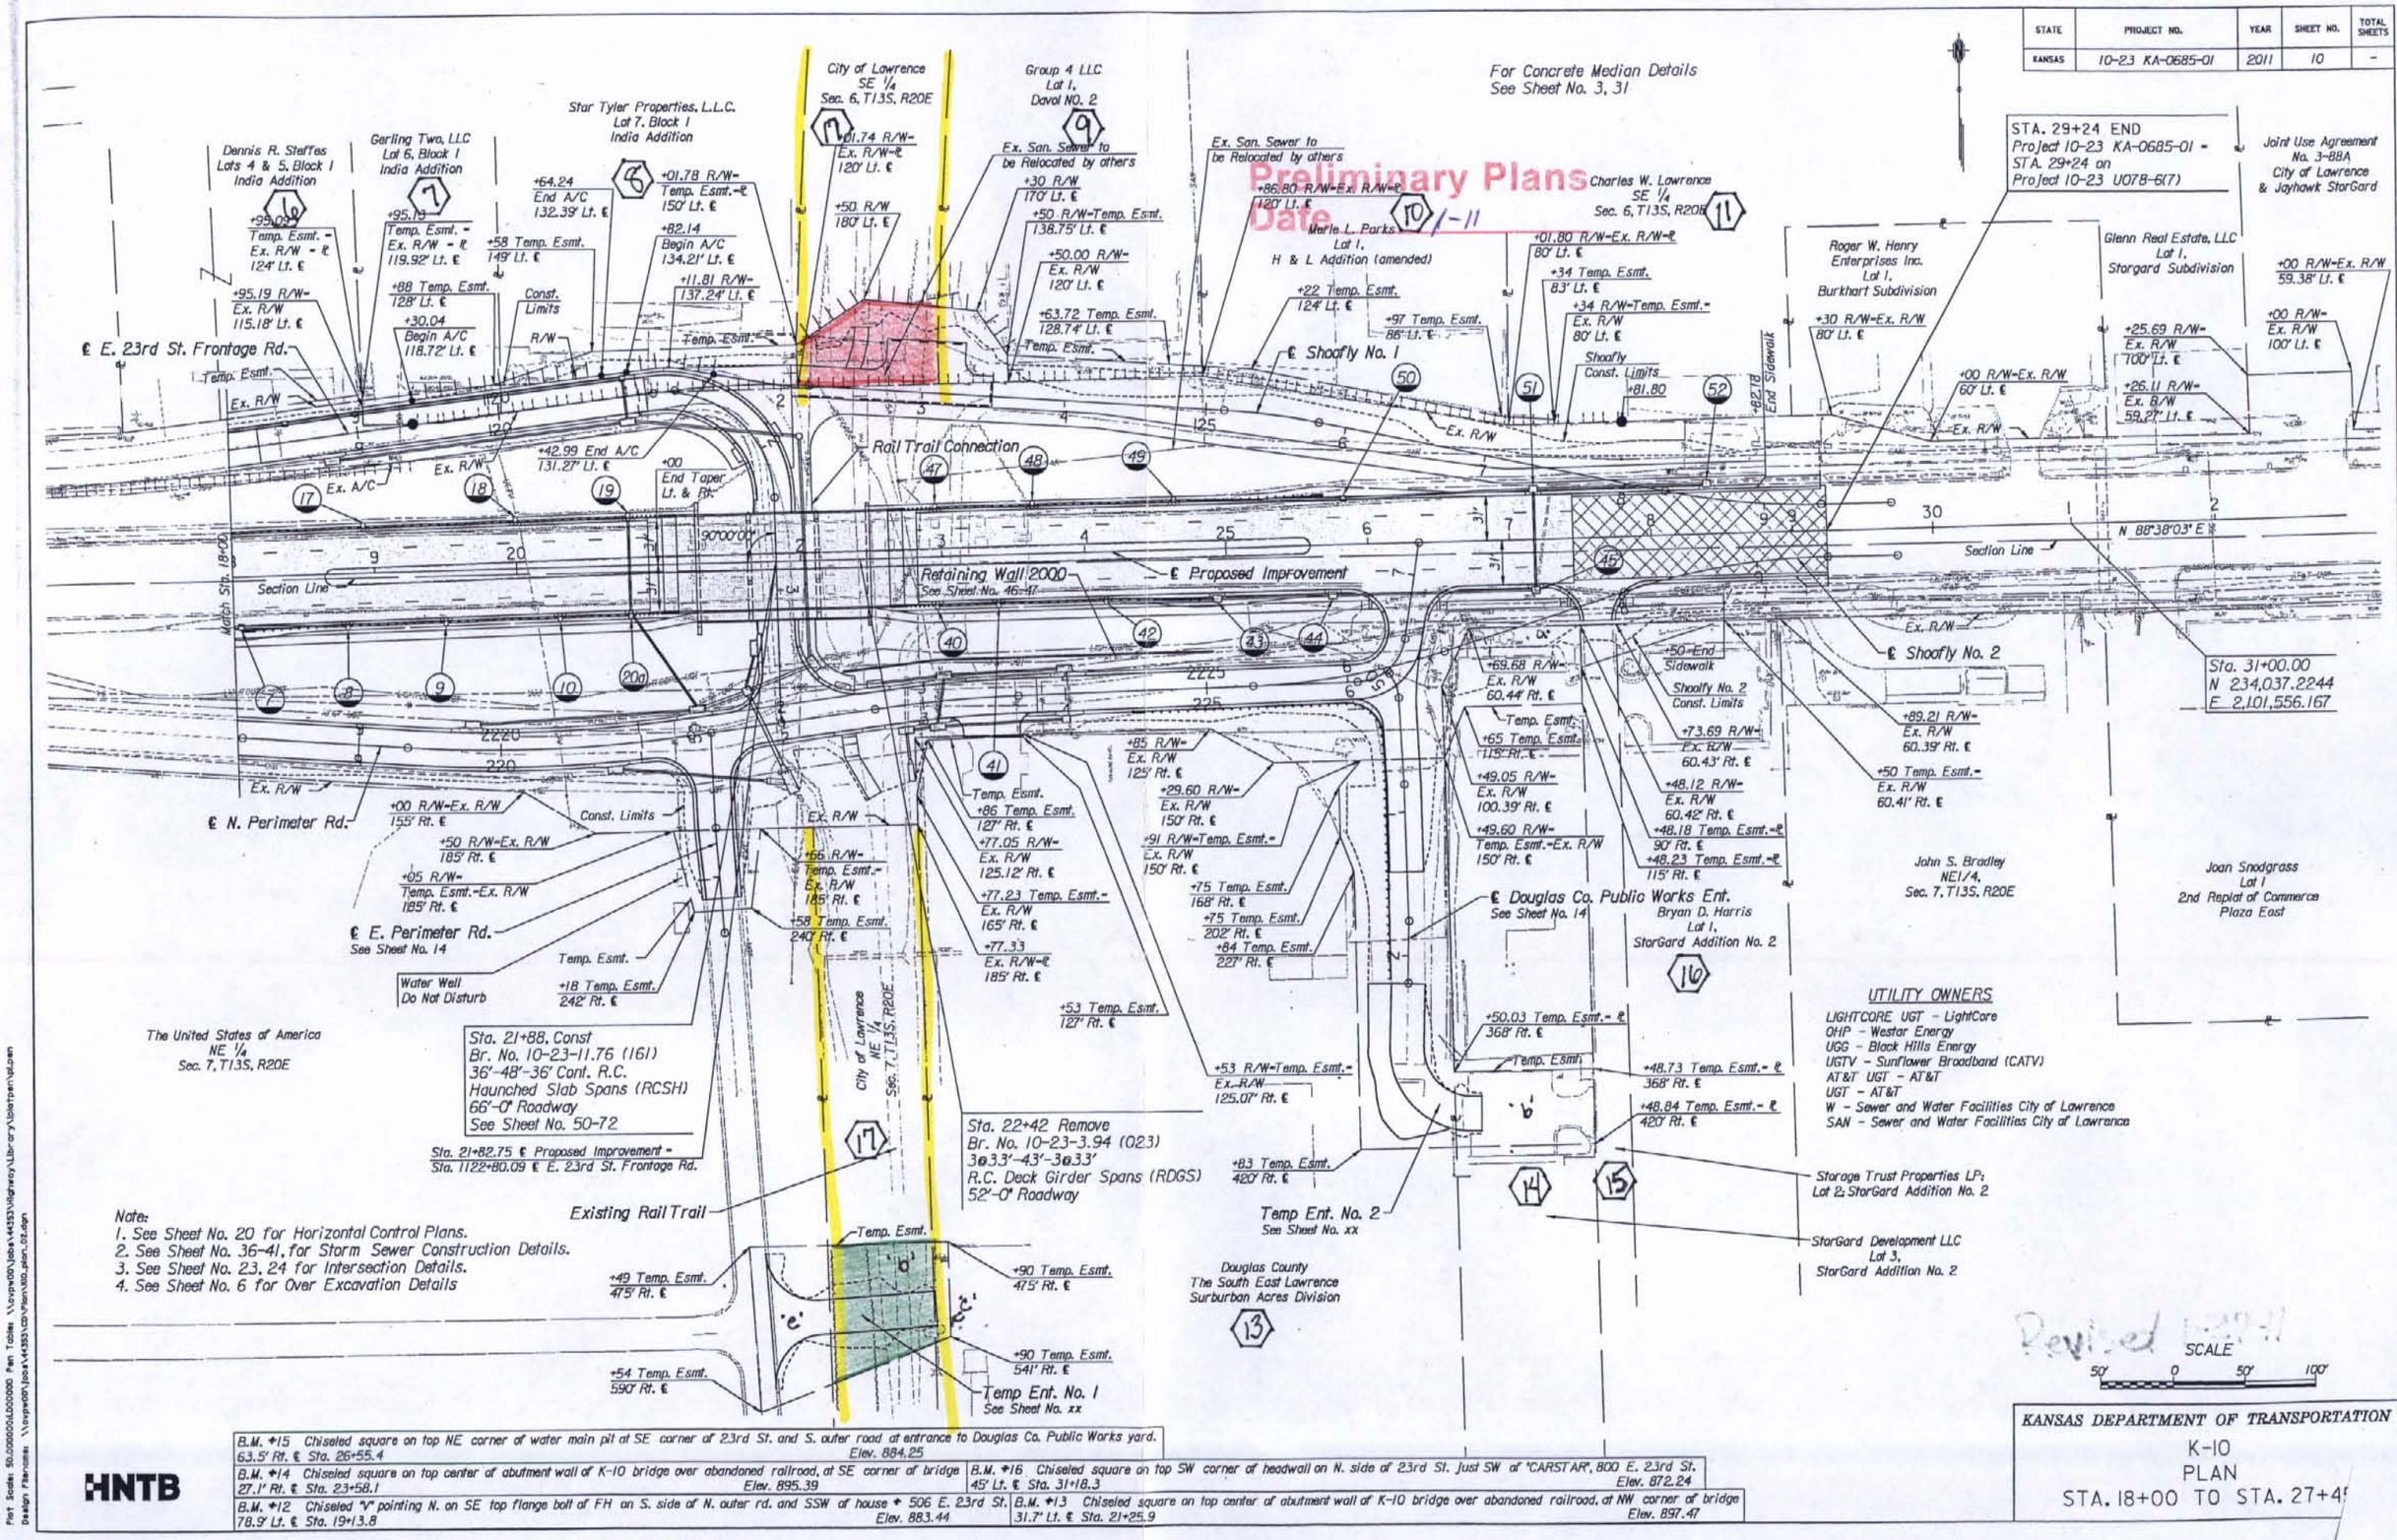

Note:
1. See Sheet No. 20 for Horizontal Control Plans.
2. See Sheet No. 36-41, for Storm Sewer Construction Details.
3. See Sheet No. 23, 24 for Intersection Details.
4. See Sheet No. 6 for Over Excavation Details

B.M. +15 Chiseled square on top NE corner of water main pit at SE corner of 23rd St. and S. outer road at entrance to Douglas Co. Public Works yard. 63.5' Rt. ℄ Sta. 26+55.4 Elev. 884.25	
B.M. +14 Chiseled square on top center of abutment wall of K-10 bridge over abandoned railroad, at SE corner of bridge 27.1' Rt. ℄ Sta. 23+58.1 Elev. 895.39	B.M. +16 Chiseled square on top SW corner of headwall on N. side of 23rd St. just SW of "CARSTAR", 800 E. 23rd St. 45' Lt. ℄ Sta. 31+18.3 Elev. 872.24
B.M. +12 Chiseled "V" pointing N. on SE top flange bolt of FH on S. side of N. outer rd. and SSW of house + 506 E. 23rd St. 78.9' Lt. ℄ Sta. 19+13.8 Elev. 883.44	B.M. +13 Chiseled square on top center of abutment wall of K-10 bridge over abandoned railroad, at NW corner of bridge 31.7' Lt. ℄ Sta. 21+25.9 Elev. 897.47

HNTB

KANSAS DEPARTMENT OF TRANSPORTATION
K-10
PLAN
STA. 18+00 TO STA. 27+45