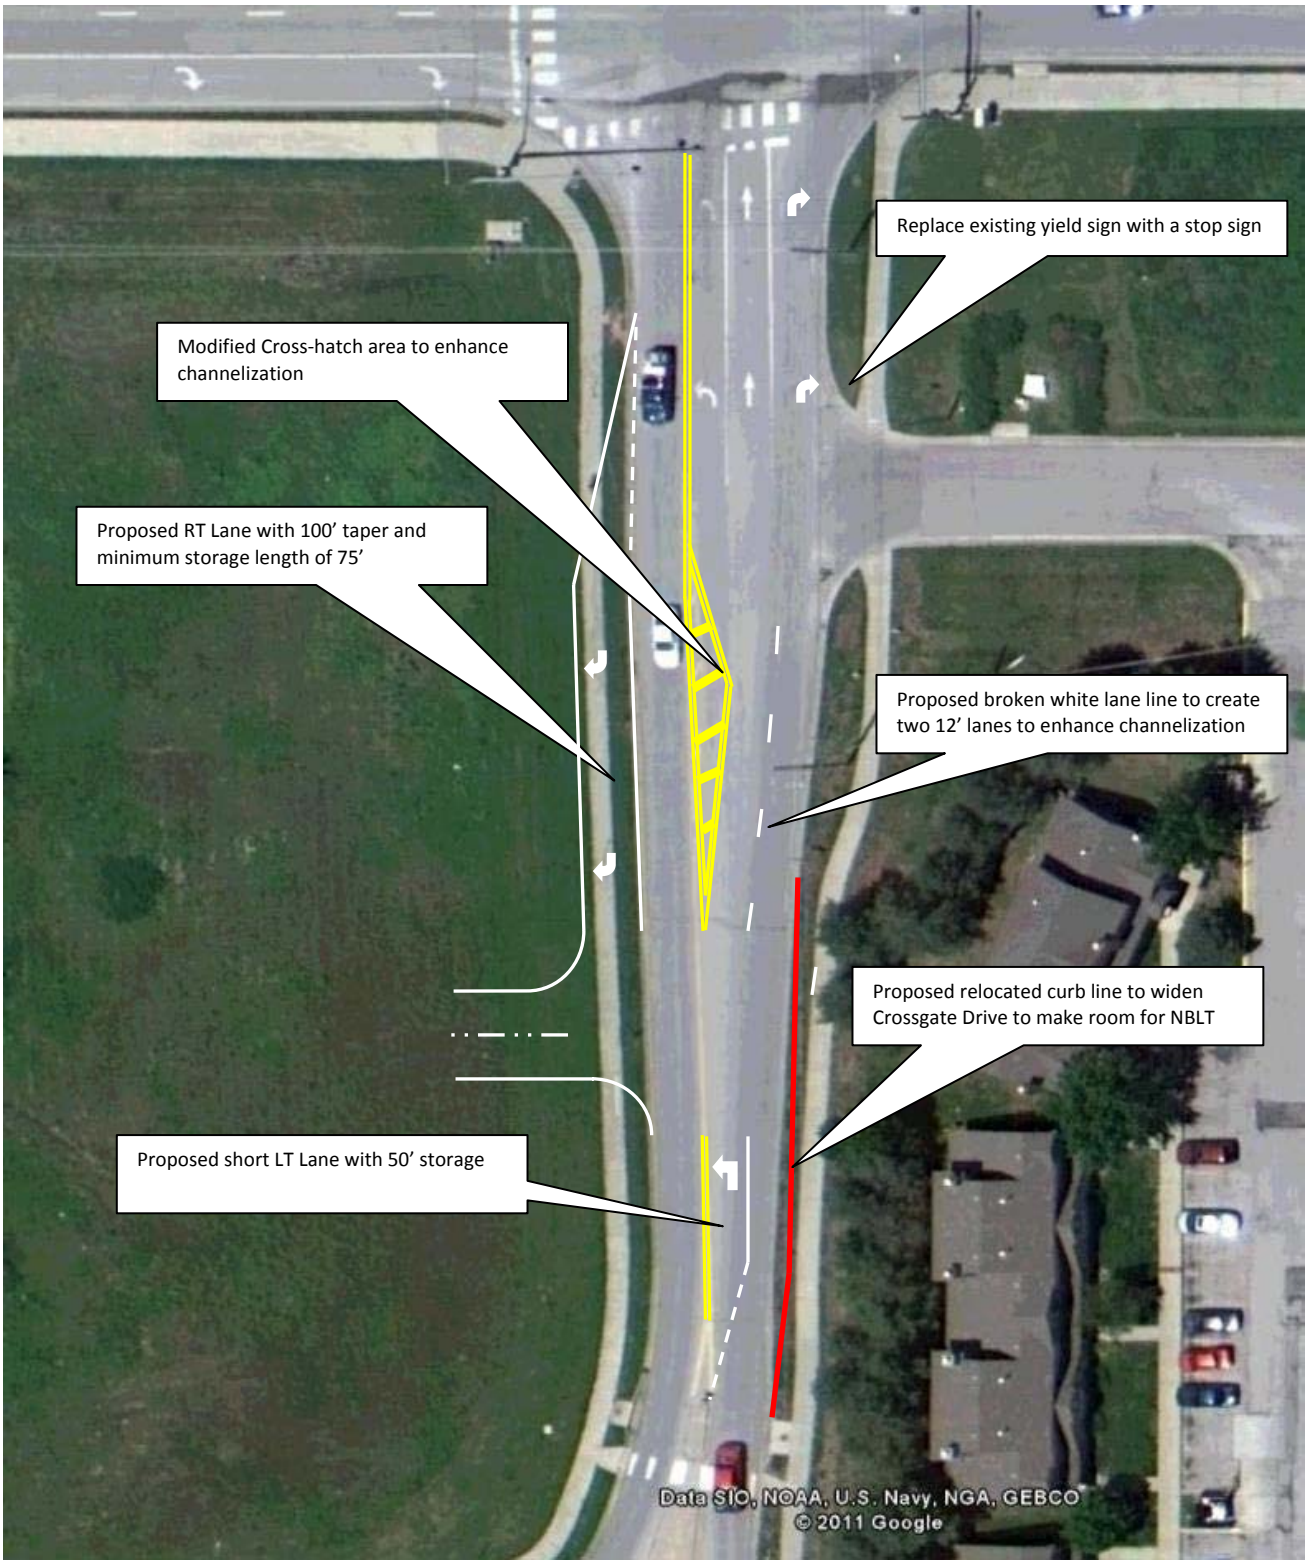


**FIGURE 17**
**PROPOSED CONCEPTUAL PAVEMENT MARKINGS ALONG CROSSGATE DRIVE**