FHWA REG NO.	STATE	PROJECT NO.	YEAR	SHEET NO.	TOTAL SHEETS
7	KANSAS	23 U-0063-01	2013	8	28

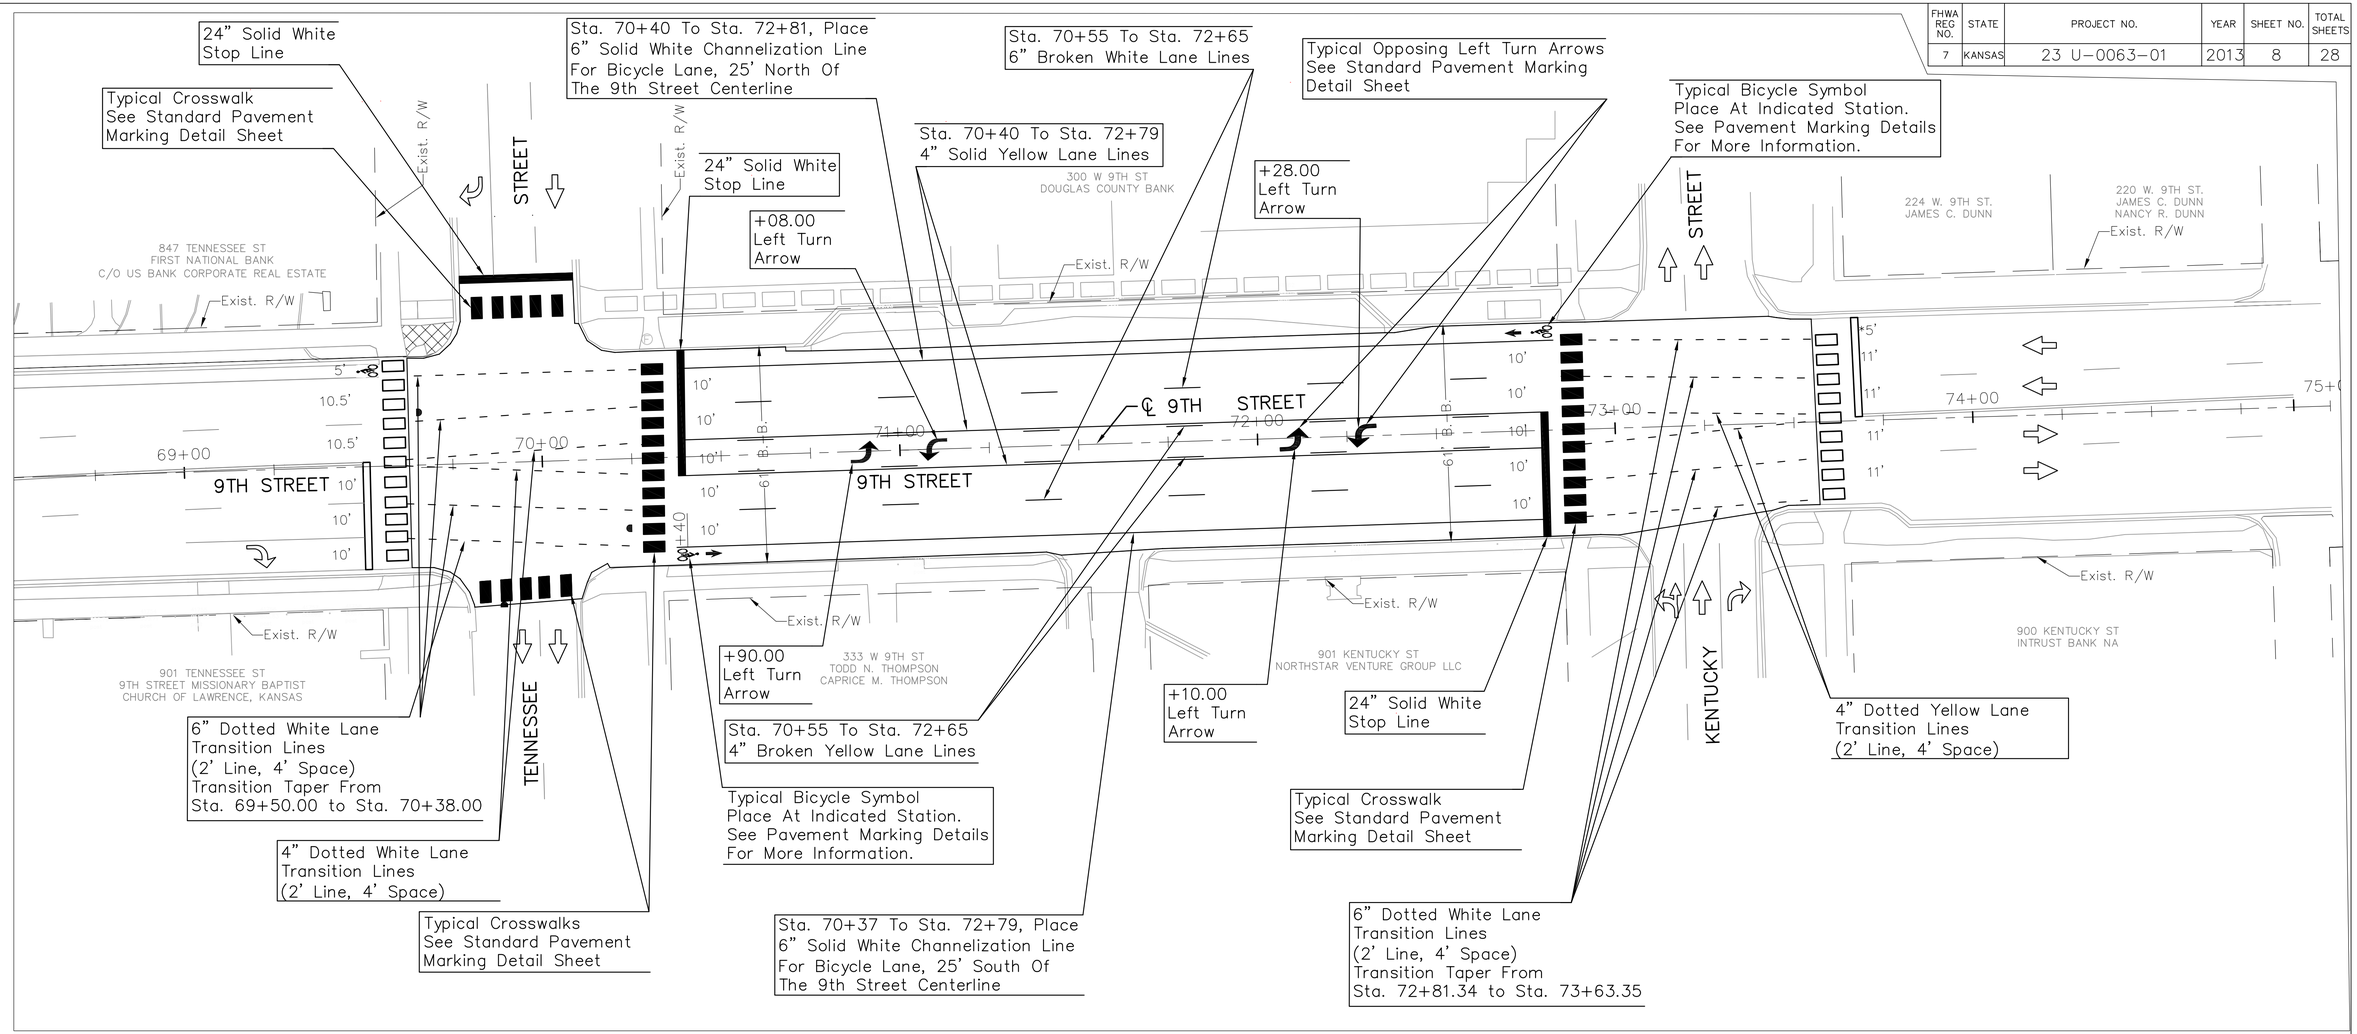

Construction Notes:

1. Stop Lines Are To Be Placed 4 Feet Behind Crosswalk Lines. See Pavement Marking Details On Sheet 9.
2. See City of Lawrence Specifications For Pavement Markings.

Scale 1"=20'

0 20' 40'

NO.	DATE	REVISIONS	BY	APP'D
1	7/24/12	Current Version	ZDB	DPC

KANSAS DEPARTMENT OF TRANSPORTATION

PAVEMENT MARKING PLAN ON 9TH STREET, BETWEEN TENNESSEE ST. AND KENTUCKY ST. LAWRENCE, DOUGLAS COUNTY, KANSAS

DESIGNED	ZDB	DETAILED	ZDB	QUANTITIES	TRACED
DESIGN CK.	DPC	DETAIL CK.	DPC	QUAN. CK.	TRACE CK.

KDOT Graphics Certified 05-05-2011

Sh. No. 8

KDOT Graphics Certified

Drawn By $$USERNAME$$ Plotted $$YTIME$$
File -$$DGNSPEC$$ $$KDOTGRP$$