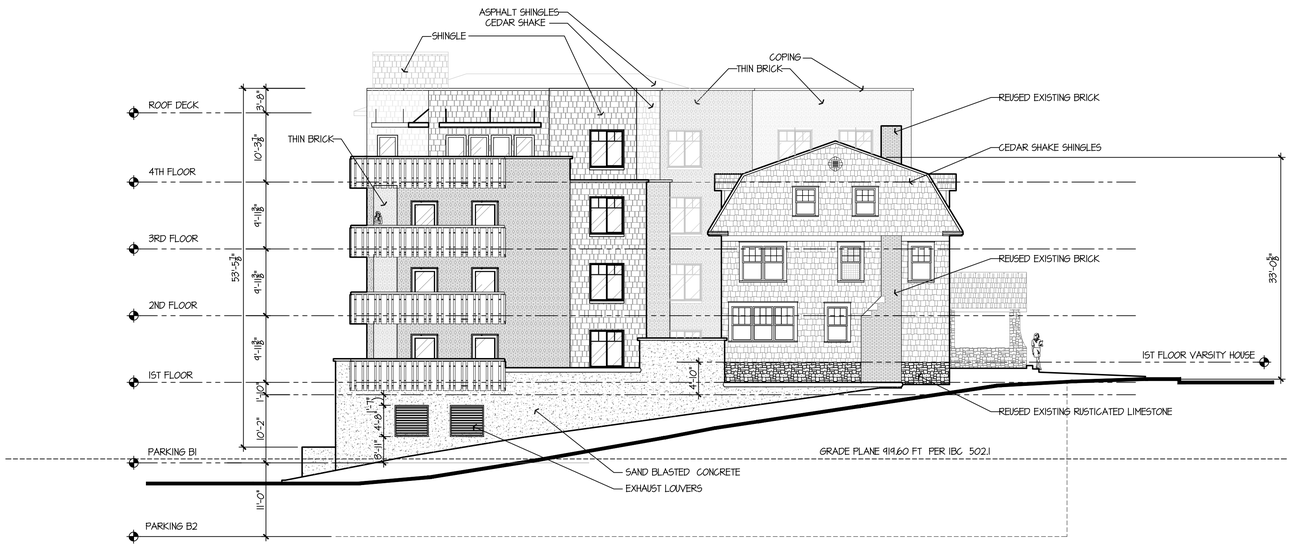

3 SOUTH ELEVATION, 11th STREET

SCALE: 3/32" = 1'- 0"

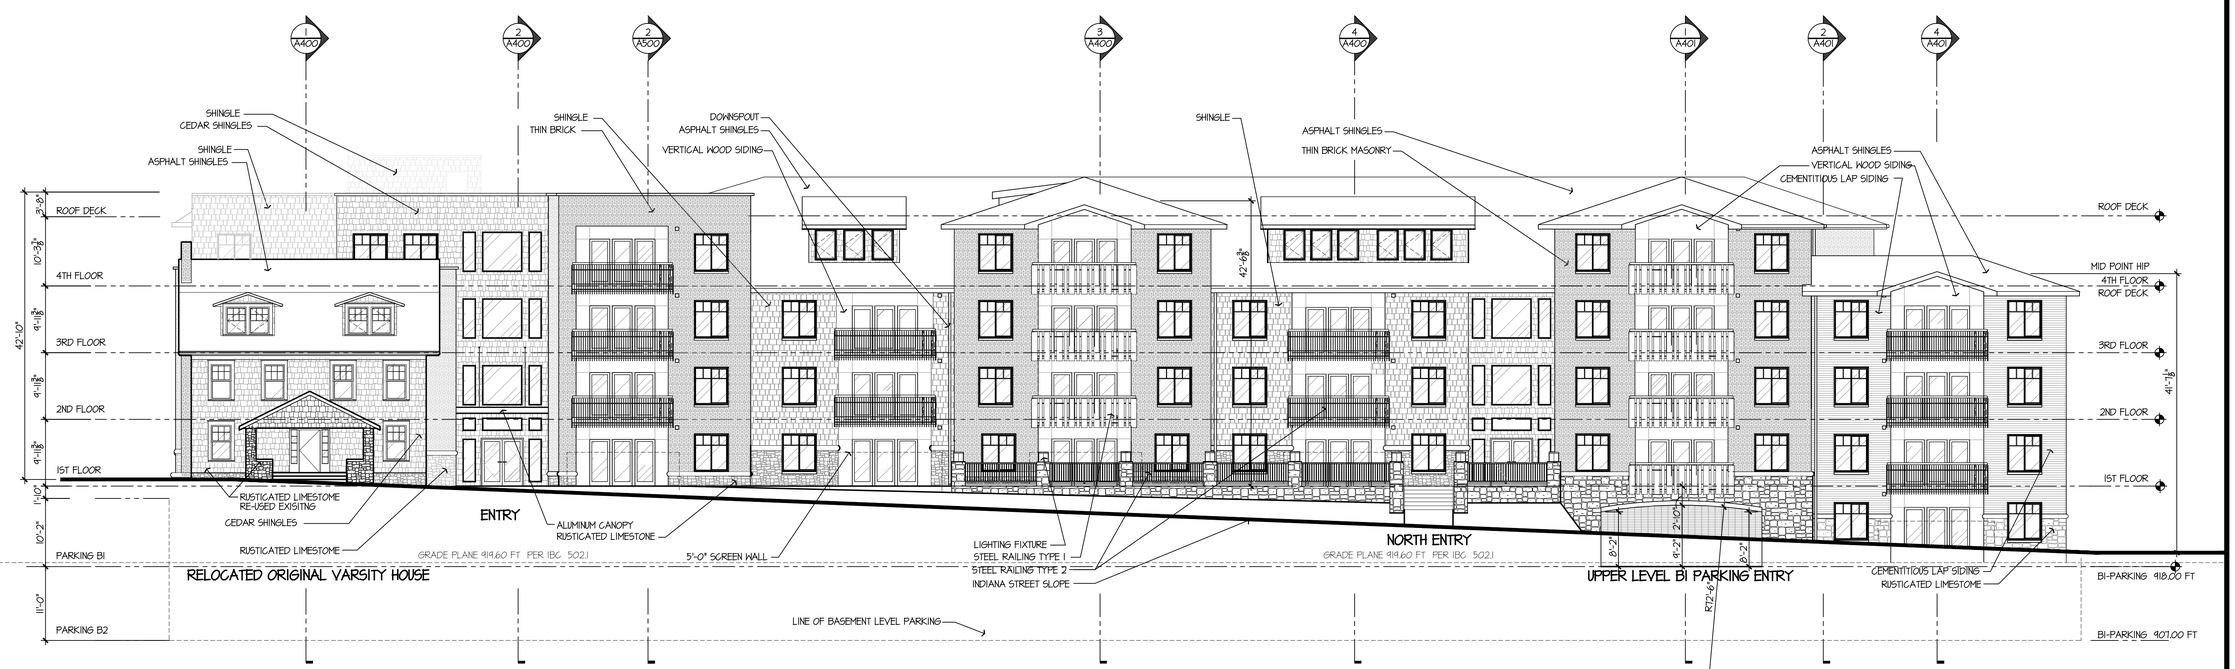

1 EAST ELEVATION, INDIANA STREET

SCALE: 3/32" = 1'- 0"

paulwerner ARCHITECTS

123 W. 8TH STREET
SUITE B2
LAWRENCE, KS 66044

OFFICE: 785.832.0804
FAX: 785.832.0890
INFO@PAULWERNERARCHITECTS.COM

BUILDER:
DFC CO. OF LAWRENCE
643 MASSACHUSETTS
SUITE 300
LAWRENCE, KS 66044
OFFICE: 785.841.6346
FAX: 785.841.6342

© PAUL WERNER ARCHITECTS, L.L.C.
THIS DRAWING IS COPYRIGHTED WORK BY PAUL WERNER ARCHITECTS L.L.C.. THIS DRAWING MAY NOT BE PHOTOGRAPHED, TRACED OR COPIED IN ANY MANNER WITHOUT THE WRITTEN PERMISSION OF PAUL WERNER ARCHITECTS L.L.C.

VARSITY HOUSE

1043 INDIANA STREET
LAWRENCE, KANSAS

PROJECT # 28600

RELEASE:	DATE:
PERMIT	2.10.2012

A300