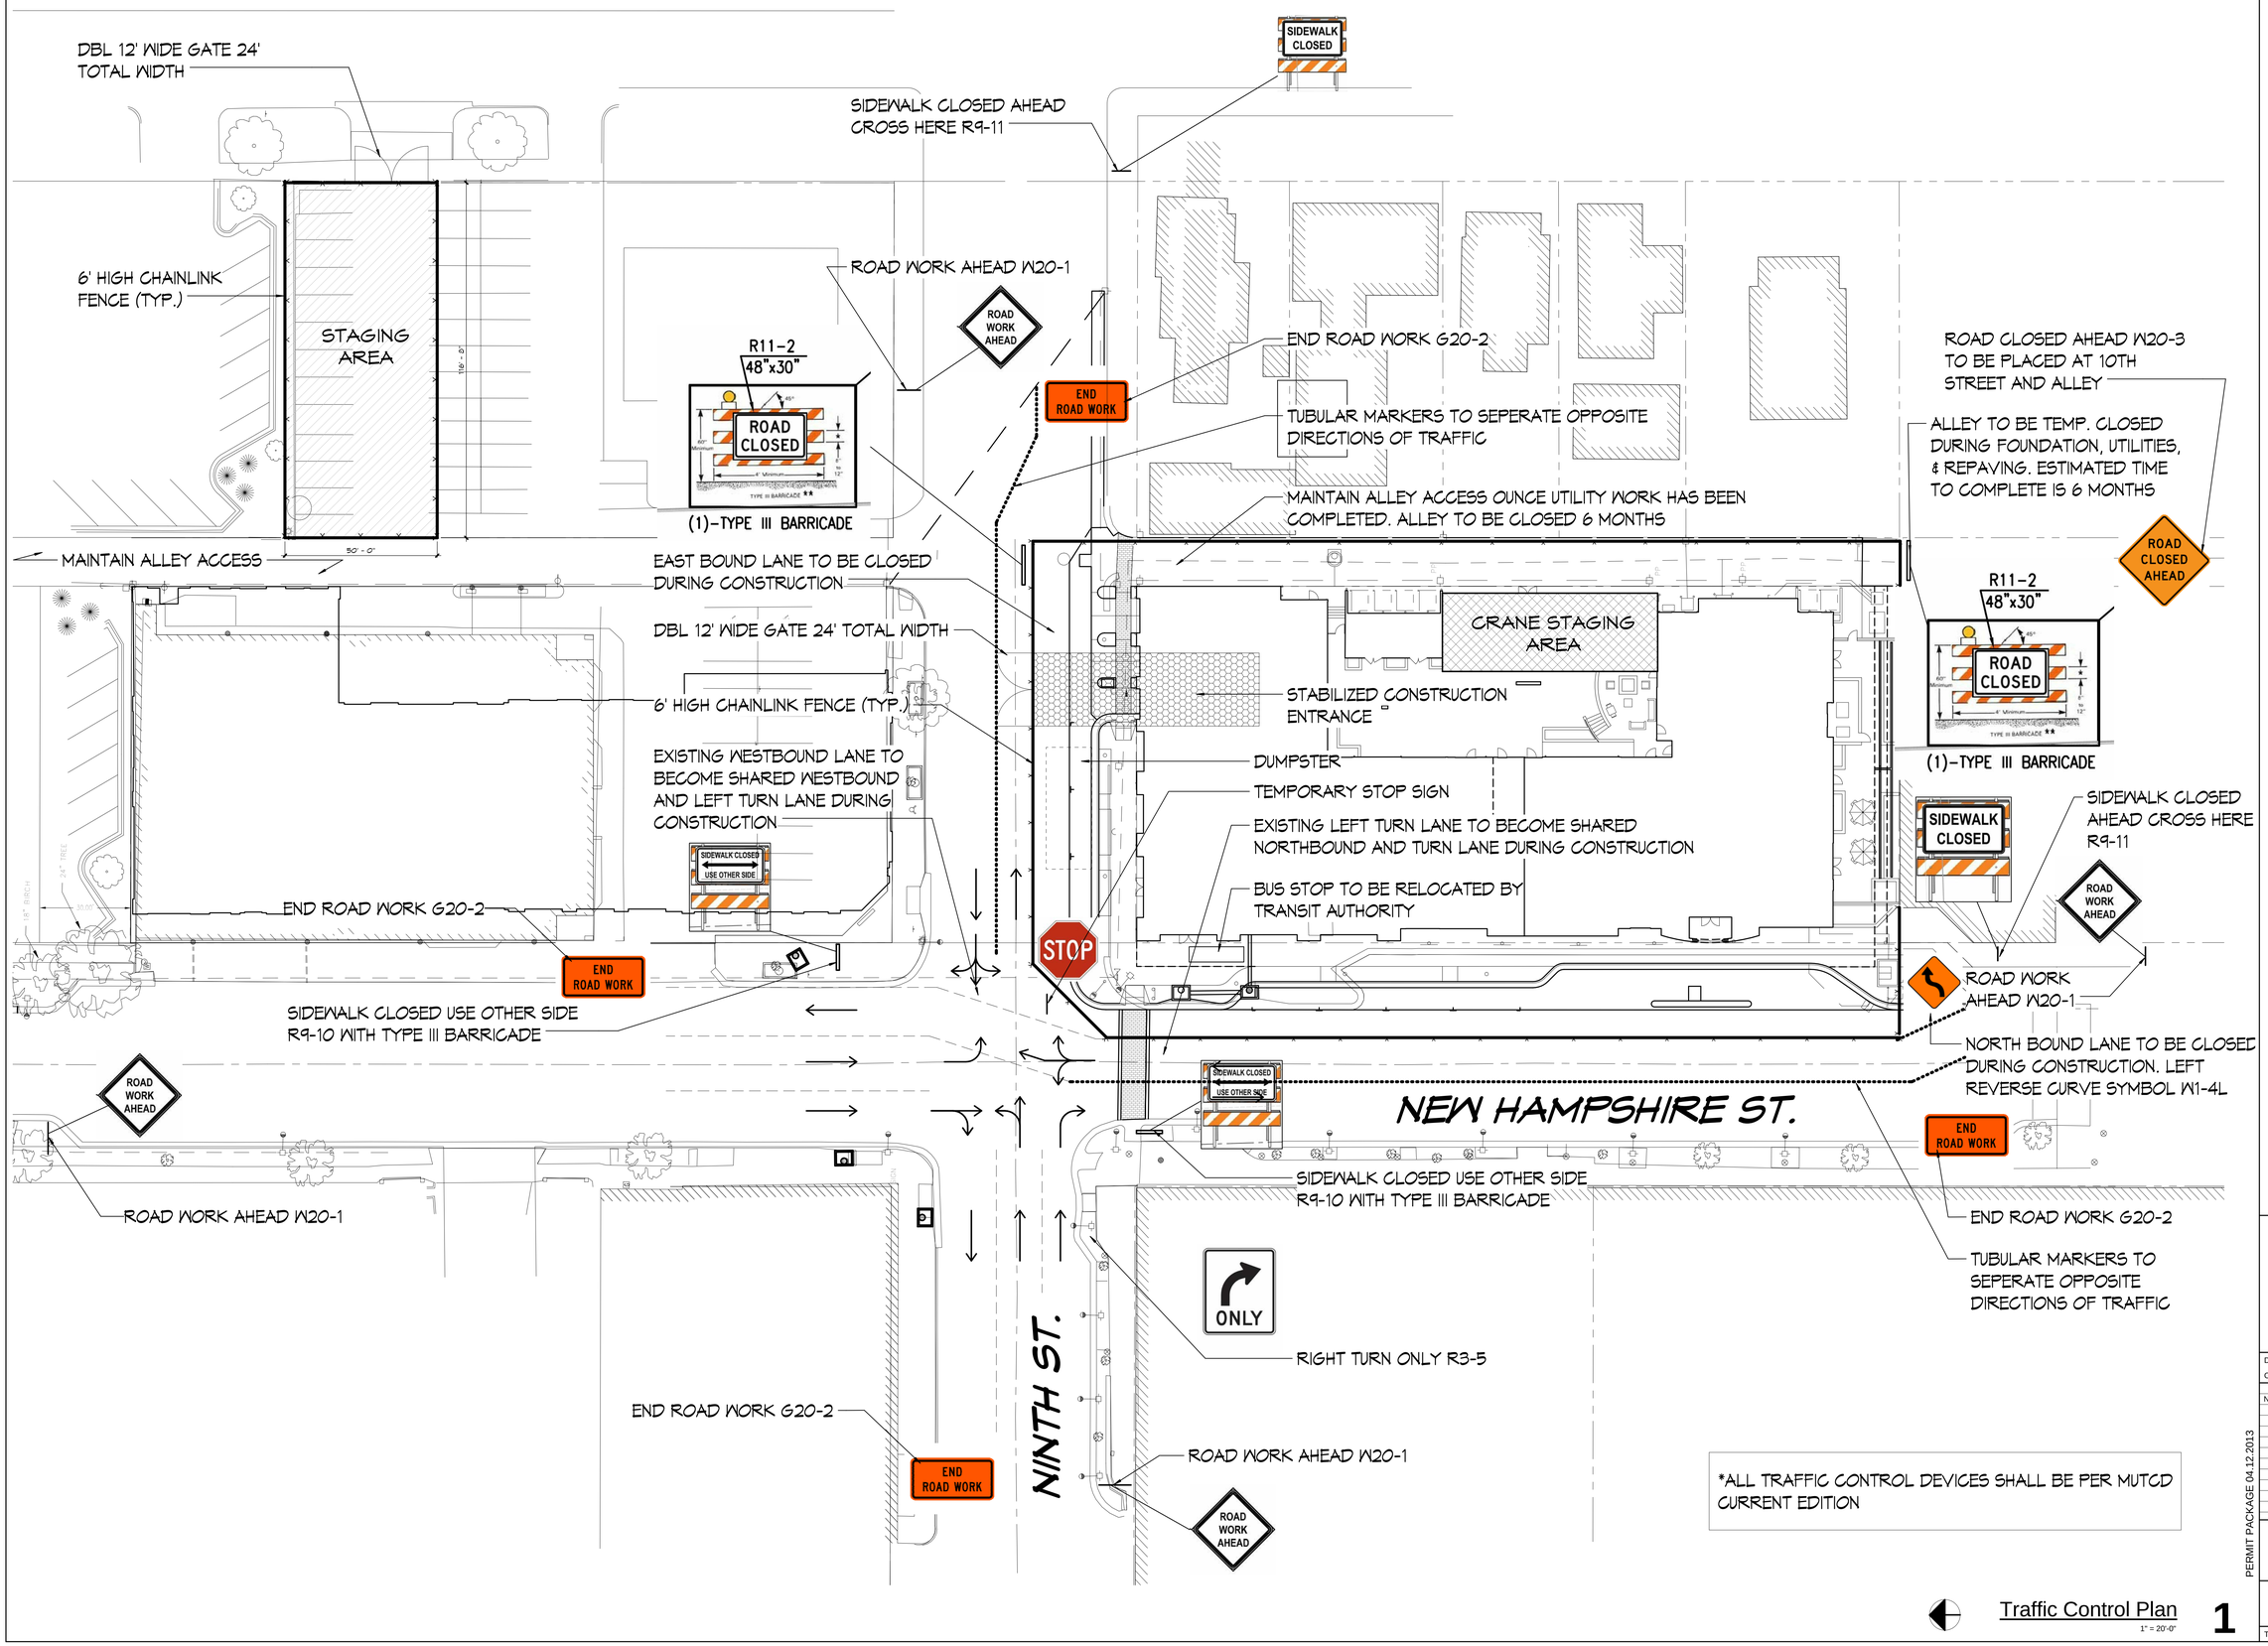

Traffic Control Plan
1" = 20'-0"
1

Permit Documents
DATE: April 12th, 2013

900 NH- Marriott TownePlace
Lawrence, Kansas

First Management Incorporated
901 New Hampshire
Lawrence, KS

TREANOR ARCHITECTS P.A.
1040 Vermont Street
Lawrence, Kansas 66044
Office: 785.842.4858
Fax: 785.842.4859
www.treanorarchitects.com

© 2013 Treanor Architects, P.A.

DRAWN BY: Author
CHECKED BY: Checker

REVISIONS

NO.	DESCRIPTION	DATE

PERMIT PACKAGE 04.12.2013

TC101

TRAFFIC CONTROL PLAN

TREANOR NO. DV11.003.00B

DATE PRINTED: 7/8/2013 3:29:53 PM
FILE PATH: D:\900 NH_Lawrence.rvt