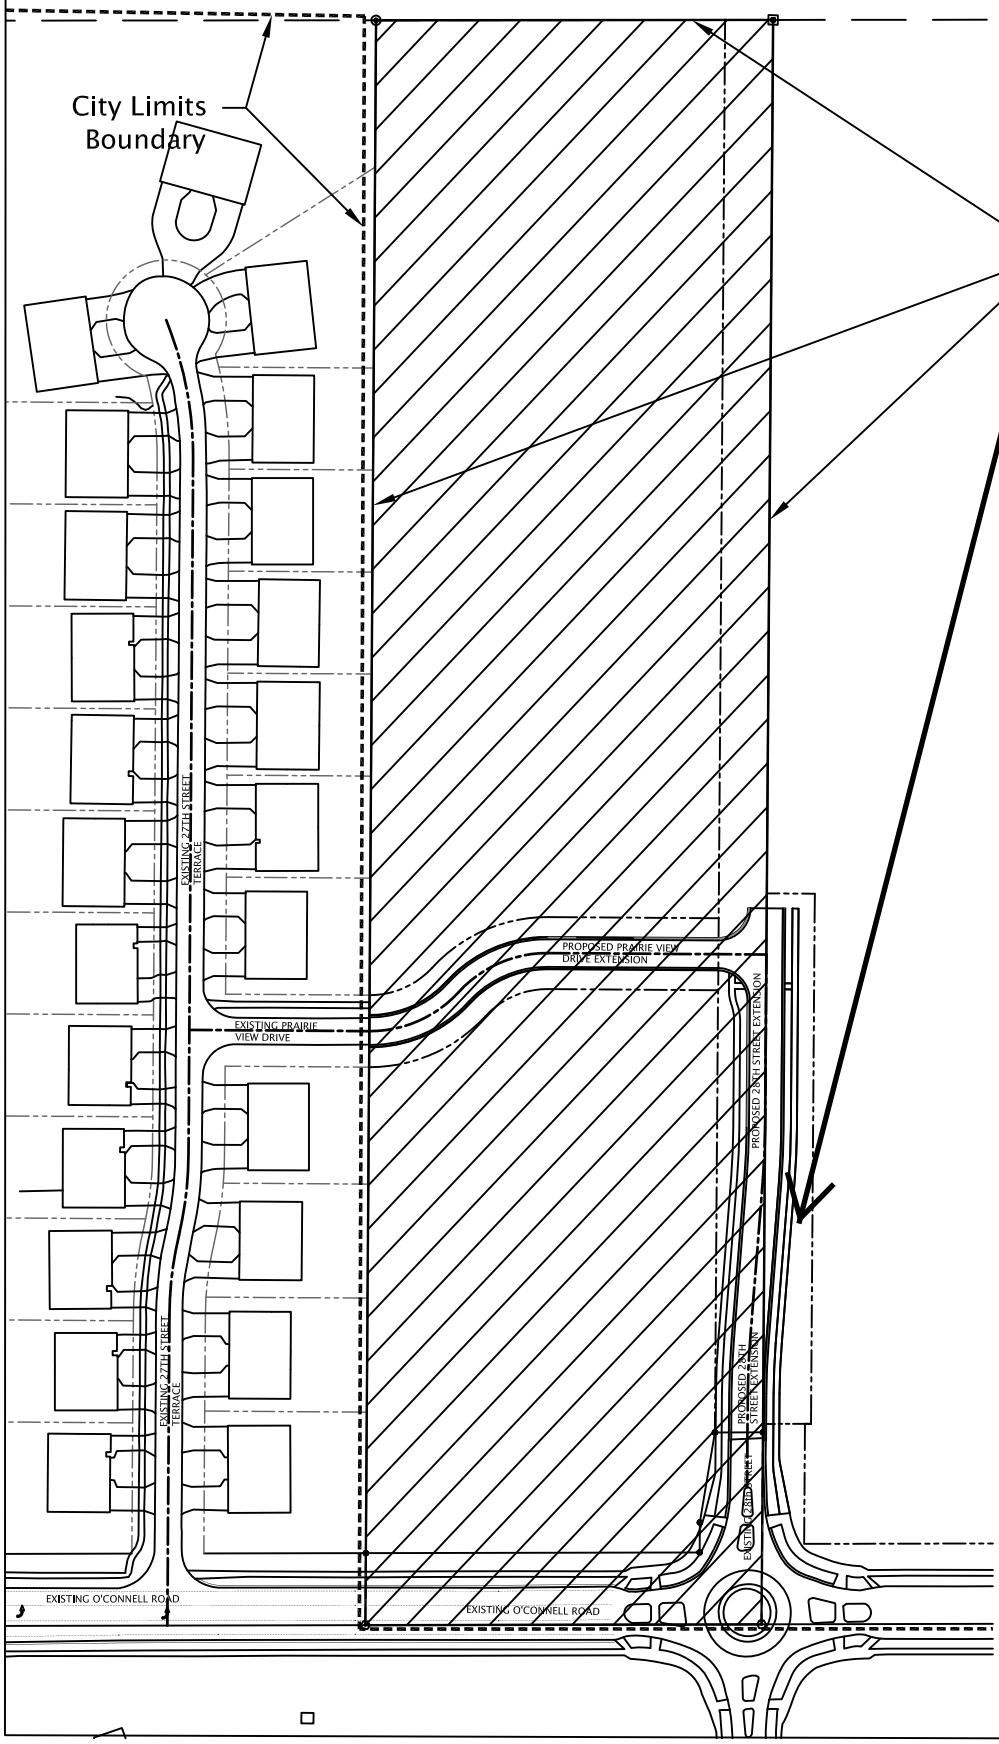

SCALE: 1" = 100'

Date: 7-22-13

GROB ENGINEERING SERVICES, LLC
Site | Civil | Consulting | Construction Management
3210 Mesa Way, Suite A * Lawrence, Kansas 66049
Phone 785 856-1900 * Fax 785 856-1901

GOING SOUTH ADDITION

ANNEXATION & REZONING EXHIBIT