Exhibit 1 - Addendum 5
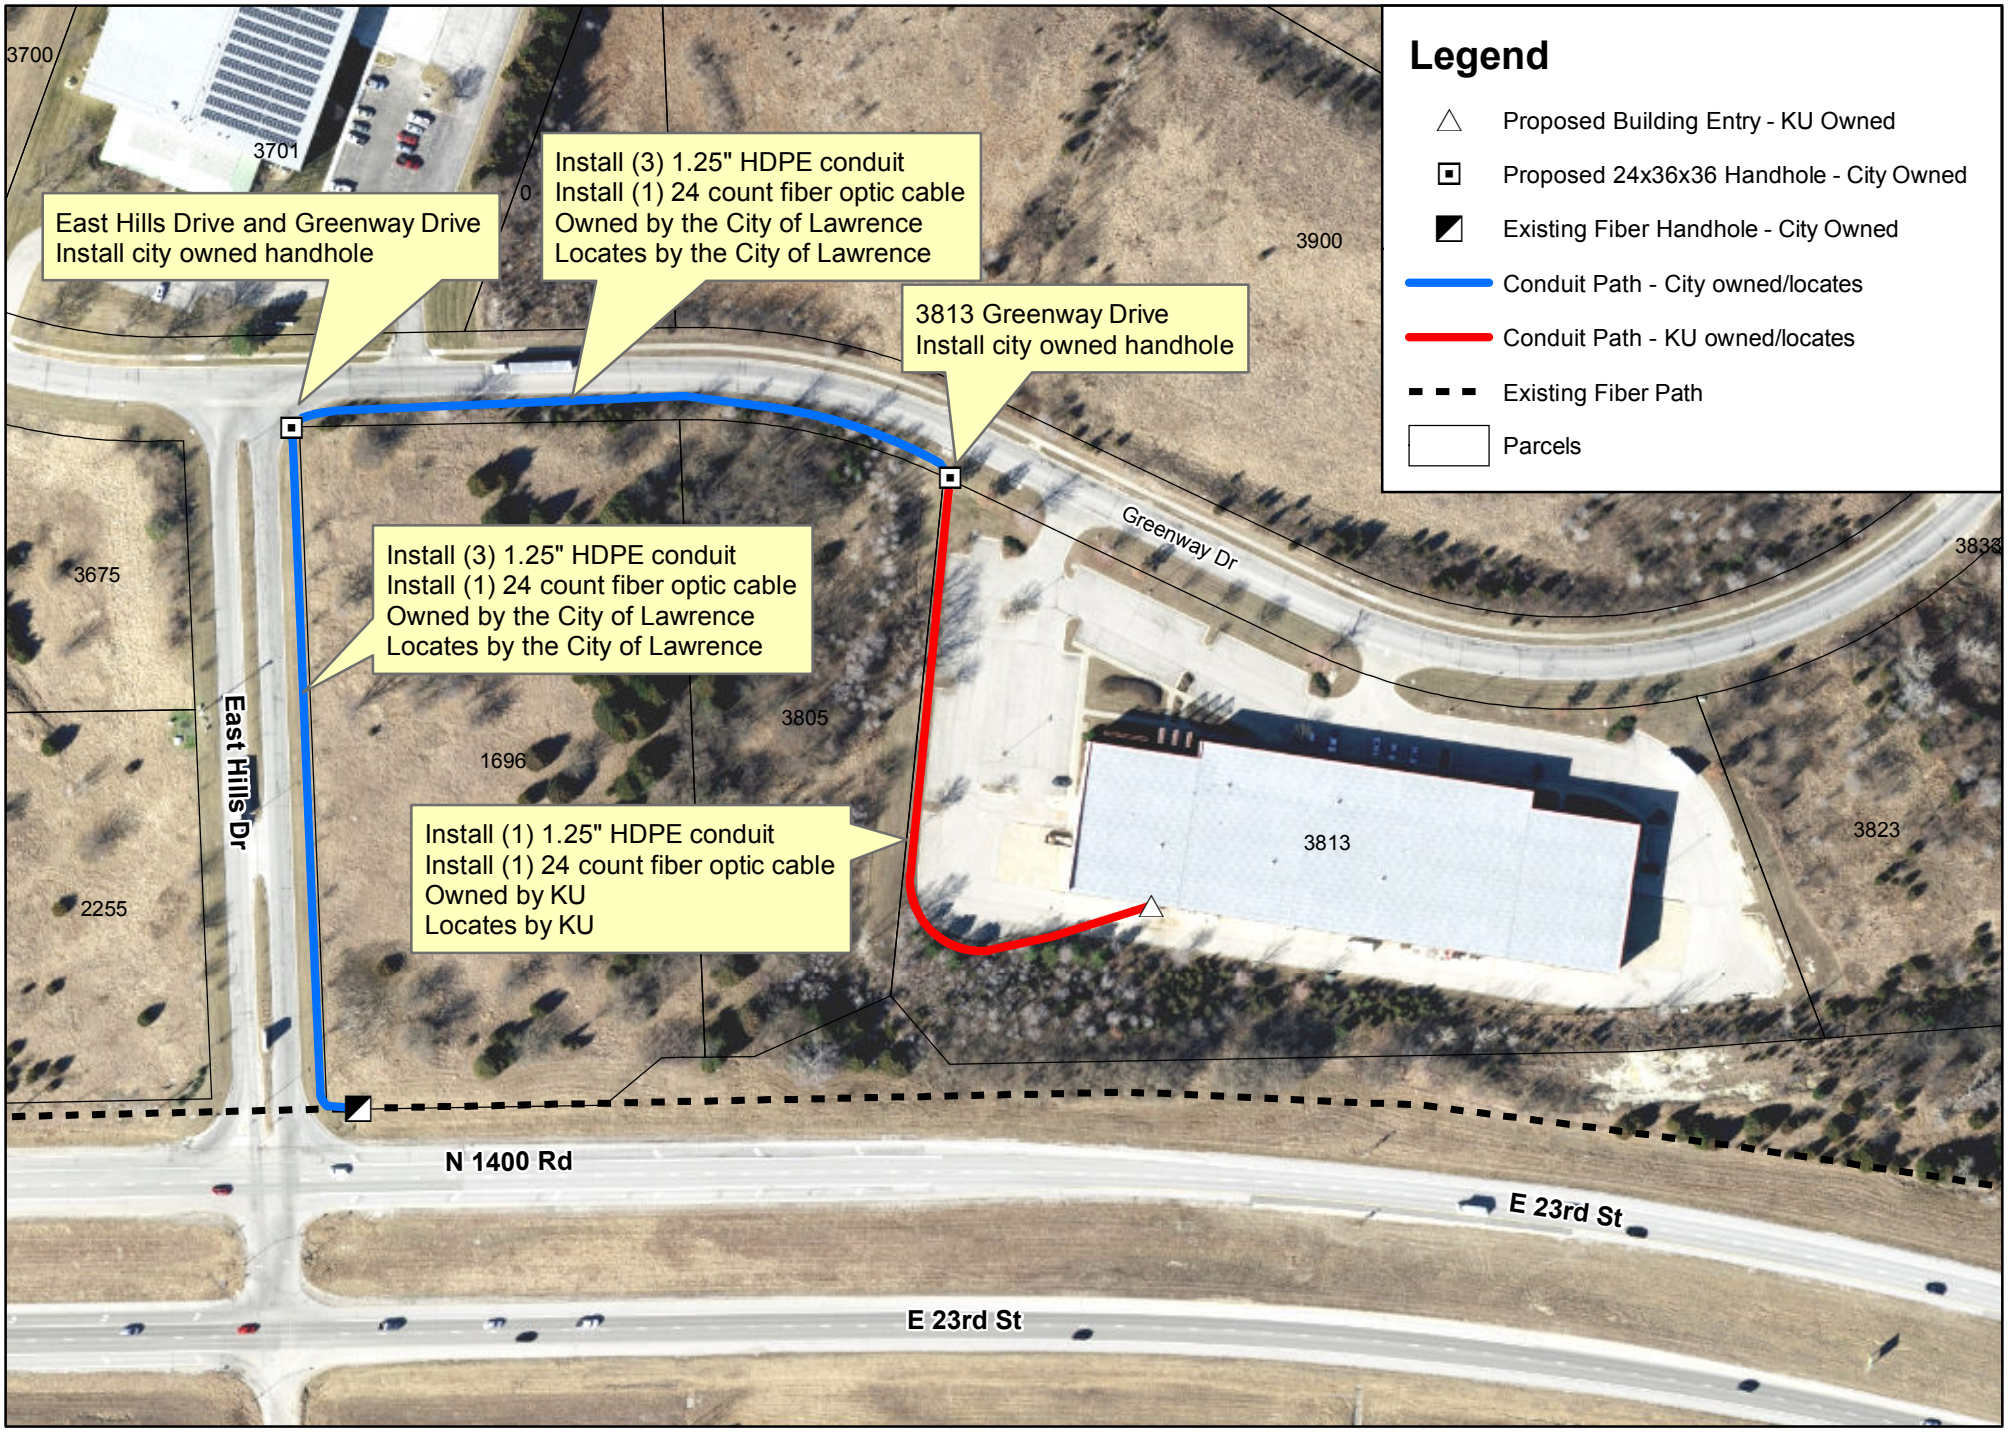
Conduit Route for 3813 Greenway Drive