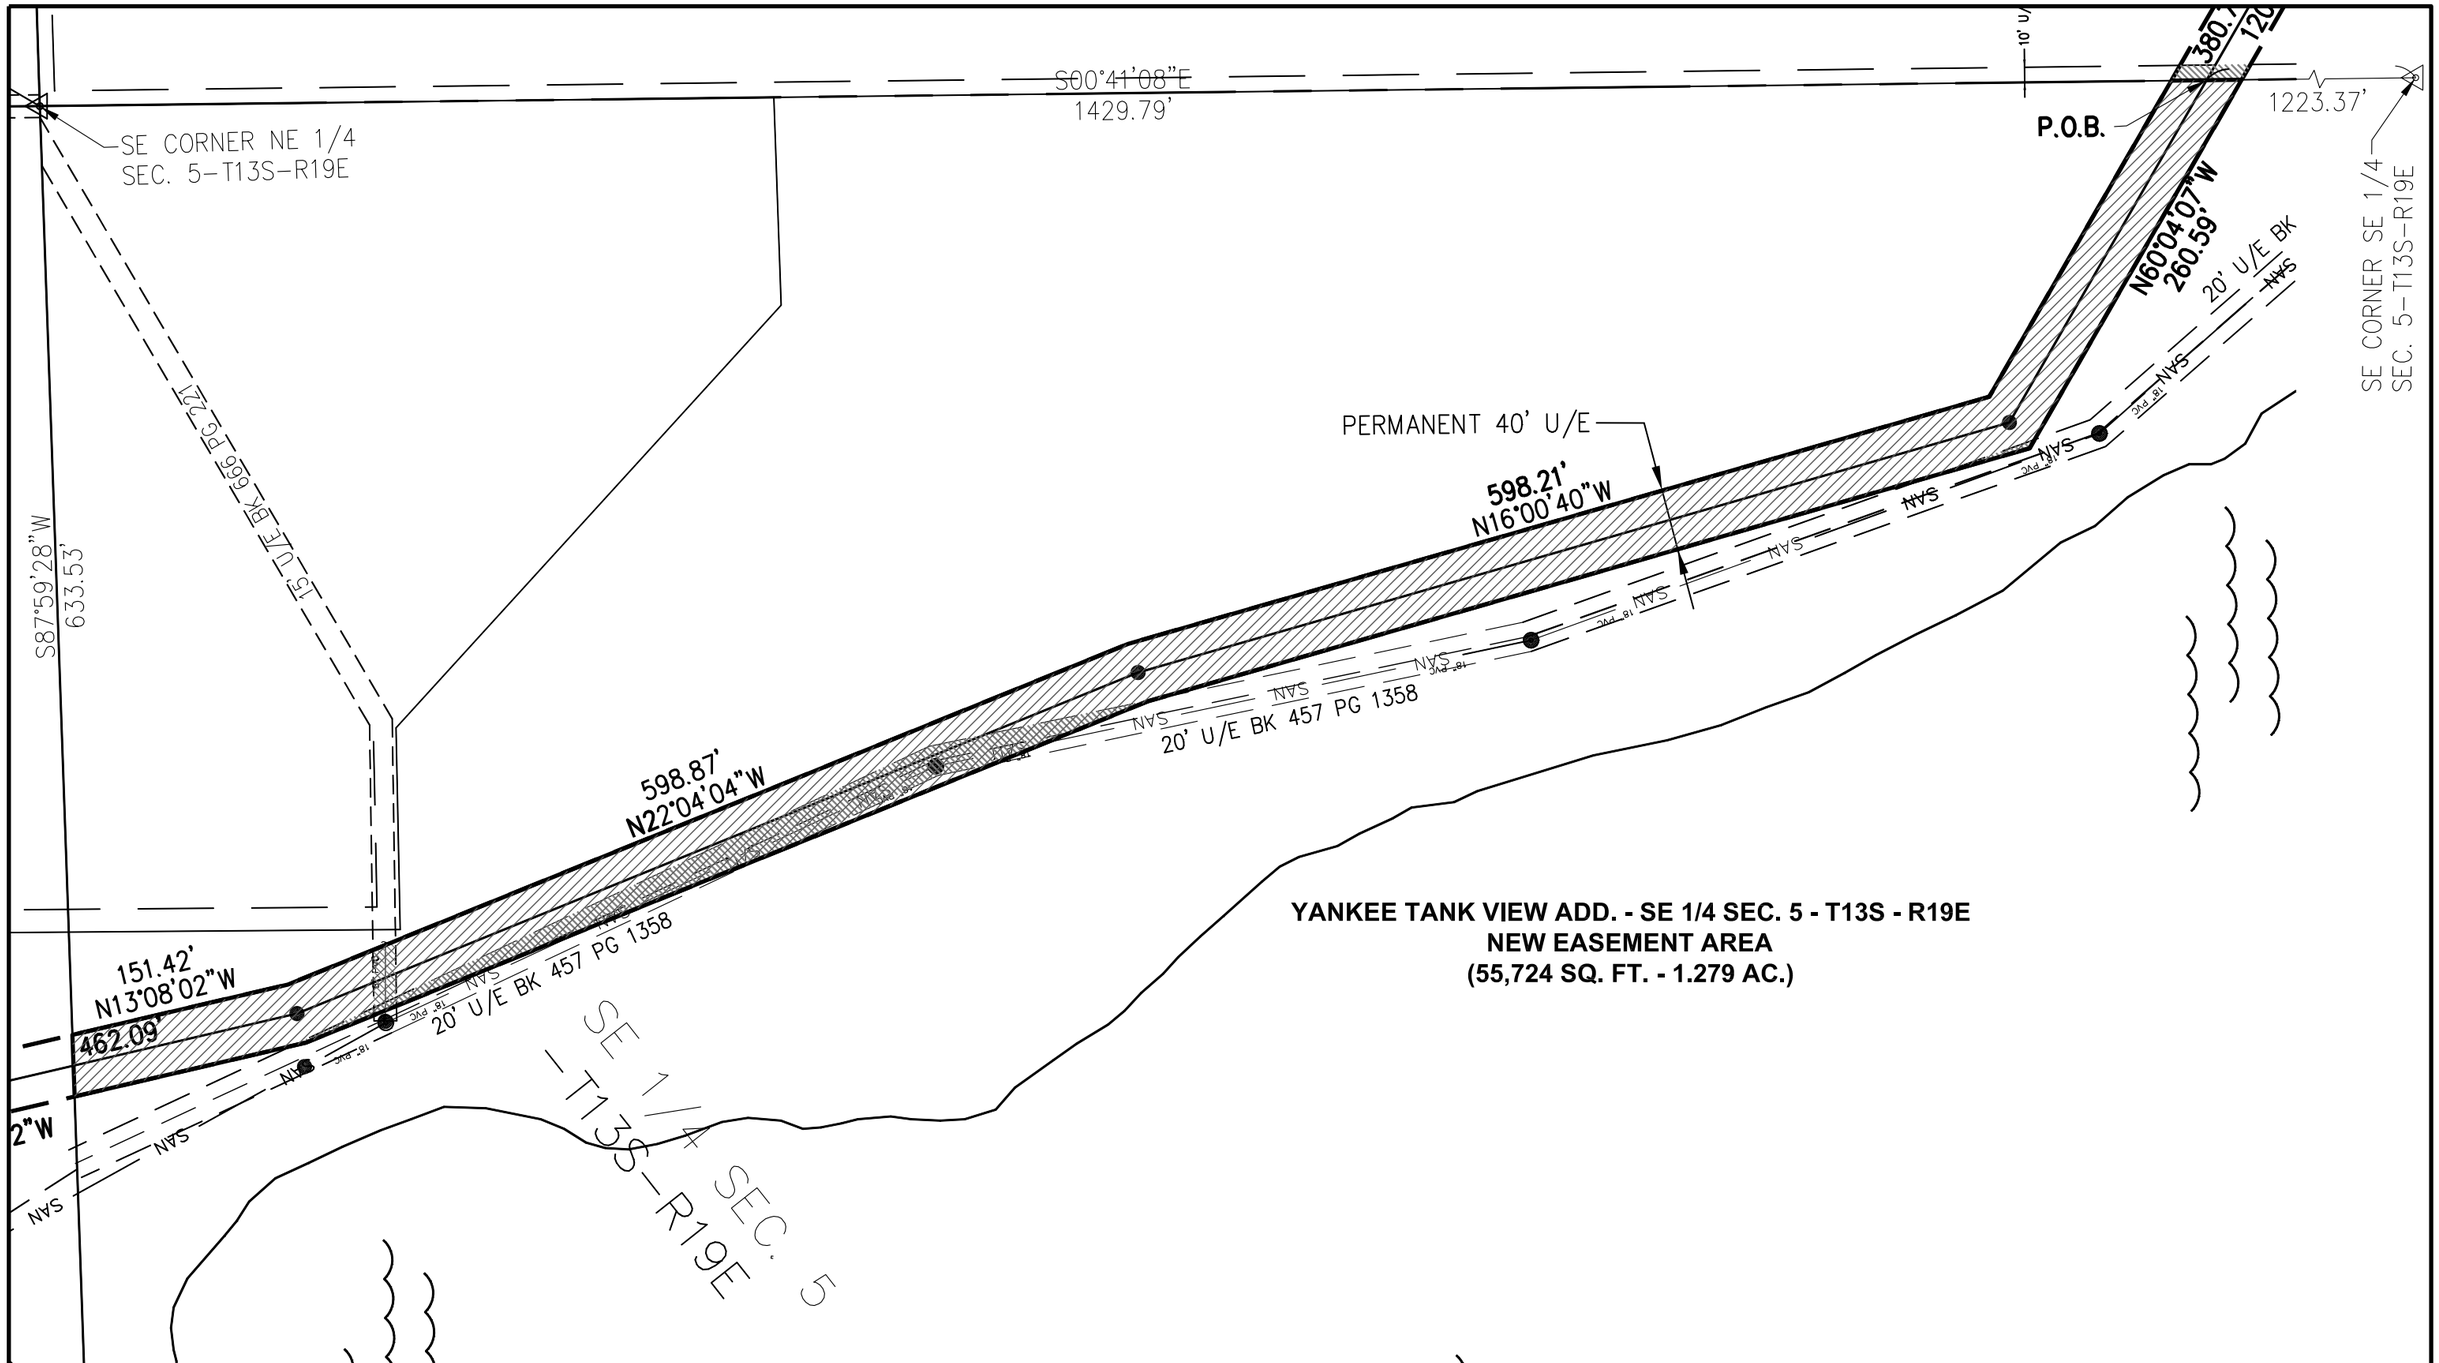

YANKEE TANK VIEW ADD. - SE 1/4 SEC. 5 - T13S - R19E
NEW EASEMENT AREA
(55,724 SQ. FT. - 1.279 AC.)

ABBREVIATIONS:

SQ. FT. = SQUARE FEET
U/E = UTILITY EASEMENT
P.O.C. = POINT OF COMMENCEMENT
P.O.B. = POINT OF BEGINNING
R/W = RIGHT OF WAY
ESMT. = EASEMENT

LEGEND:

EXISTING U/E OVERLAP OF 40' PERMANENT UTILITY EASEMENT

OVERALL 40' PERMANENT UTILITY EASEMENT

SUBJECT TRACT 40' PERMANENT UTILITY EASEMENT

NORTH

100 0 50 100 200

1 Inch = 100 ft.

YANKEE TANK SANITARY SEWER

40' PERMANENT UTILITY EASEMENT

SE 1/4 SECTION 5 T-13S R-19E - YANKEE TANK VIEW ADD.

Peridian Group
- COMMUNITY PLANNING
- CIVIL ENGINEERING
- LANDSCAPE ARCHITECTURE
- LAND SURVEYING

265 STONE CREEK DRIVE
GARDNER, KANSAS 66030
TEL (913) 856-7899 FAX (913) 856-7644

06033-YTL-PUE.dwg