

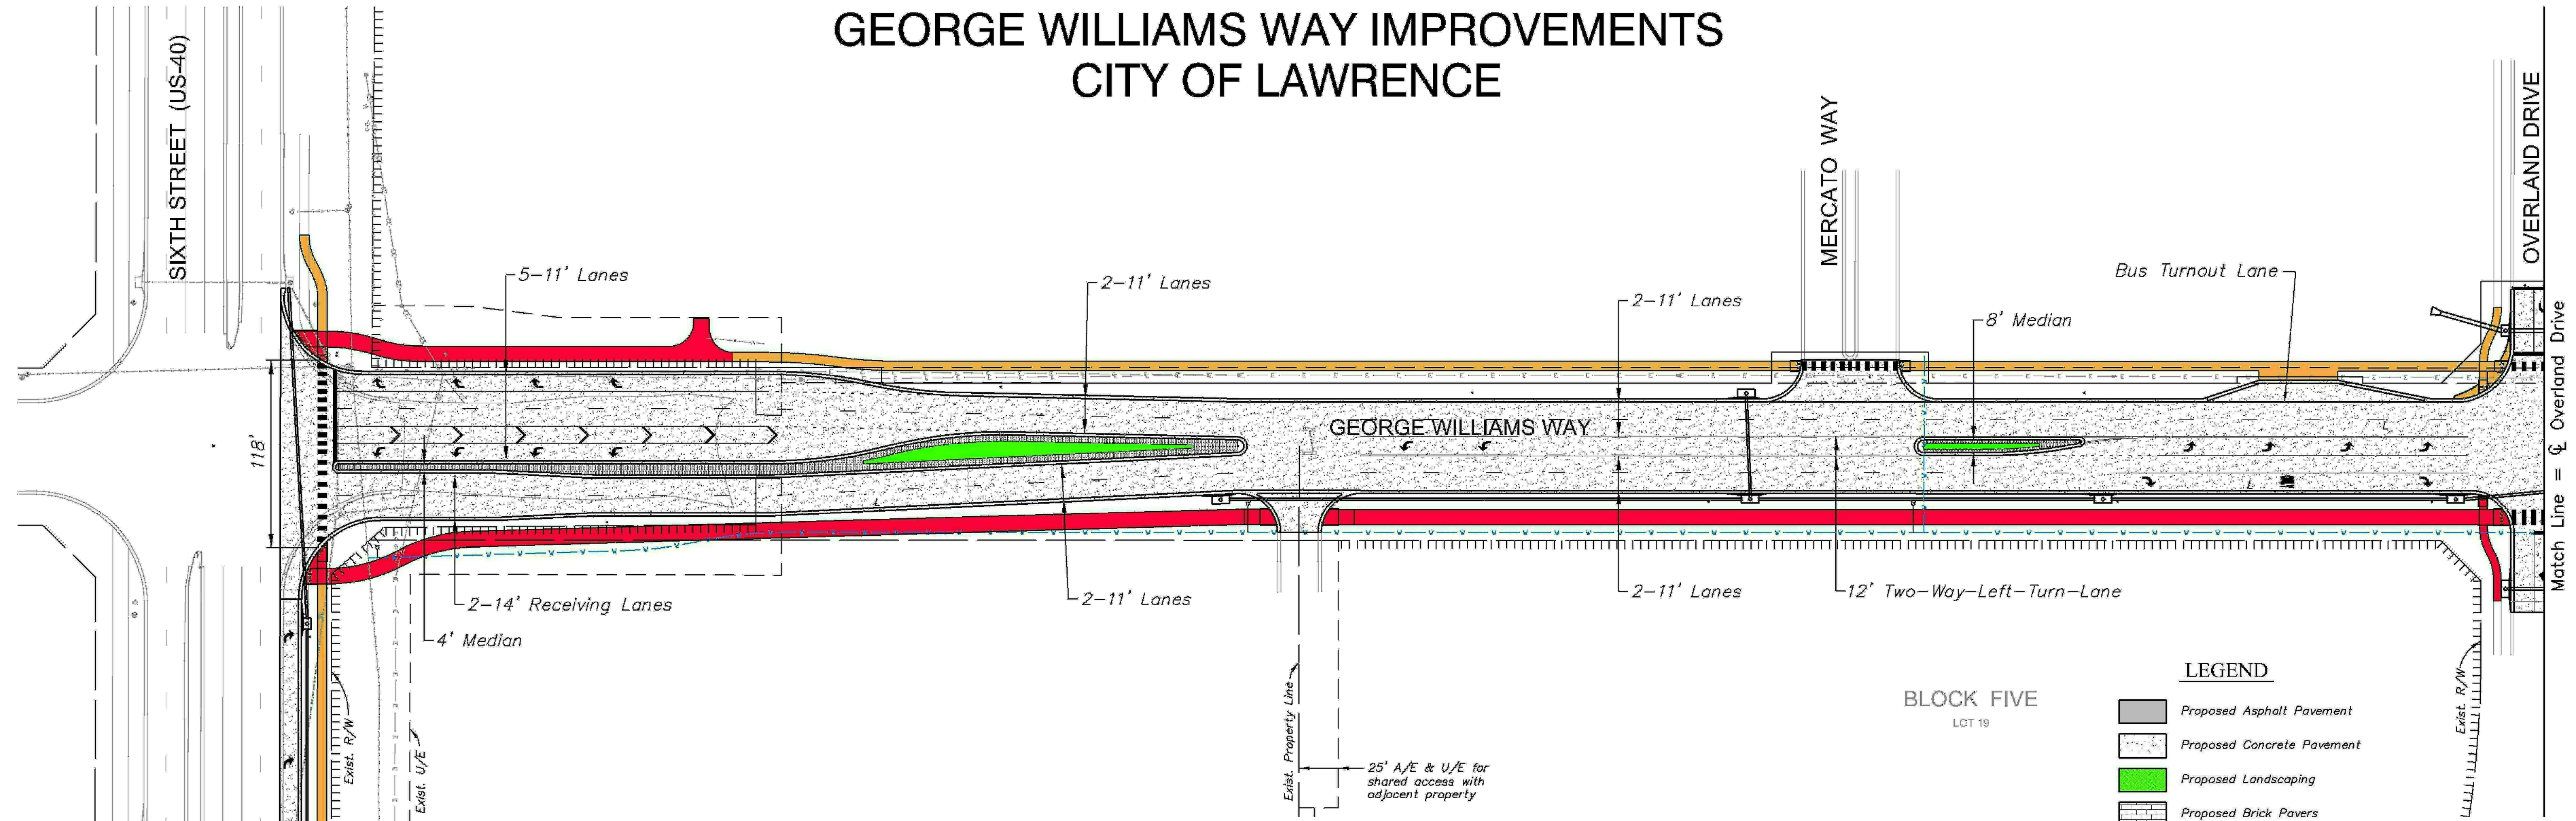


# GEORGE WILLIAMS WAY IMPROVEMENTS CITY OF LAWRENCE

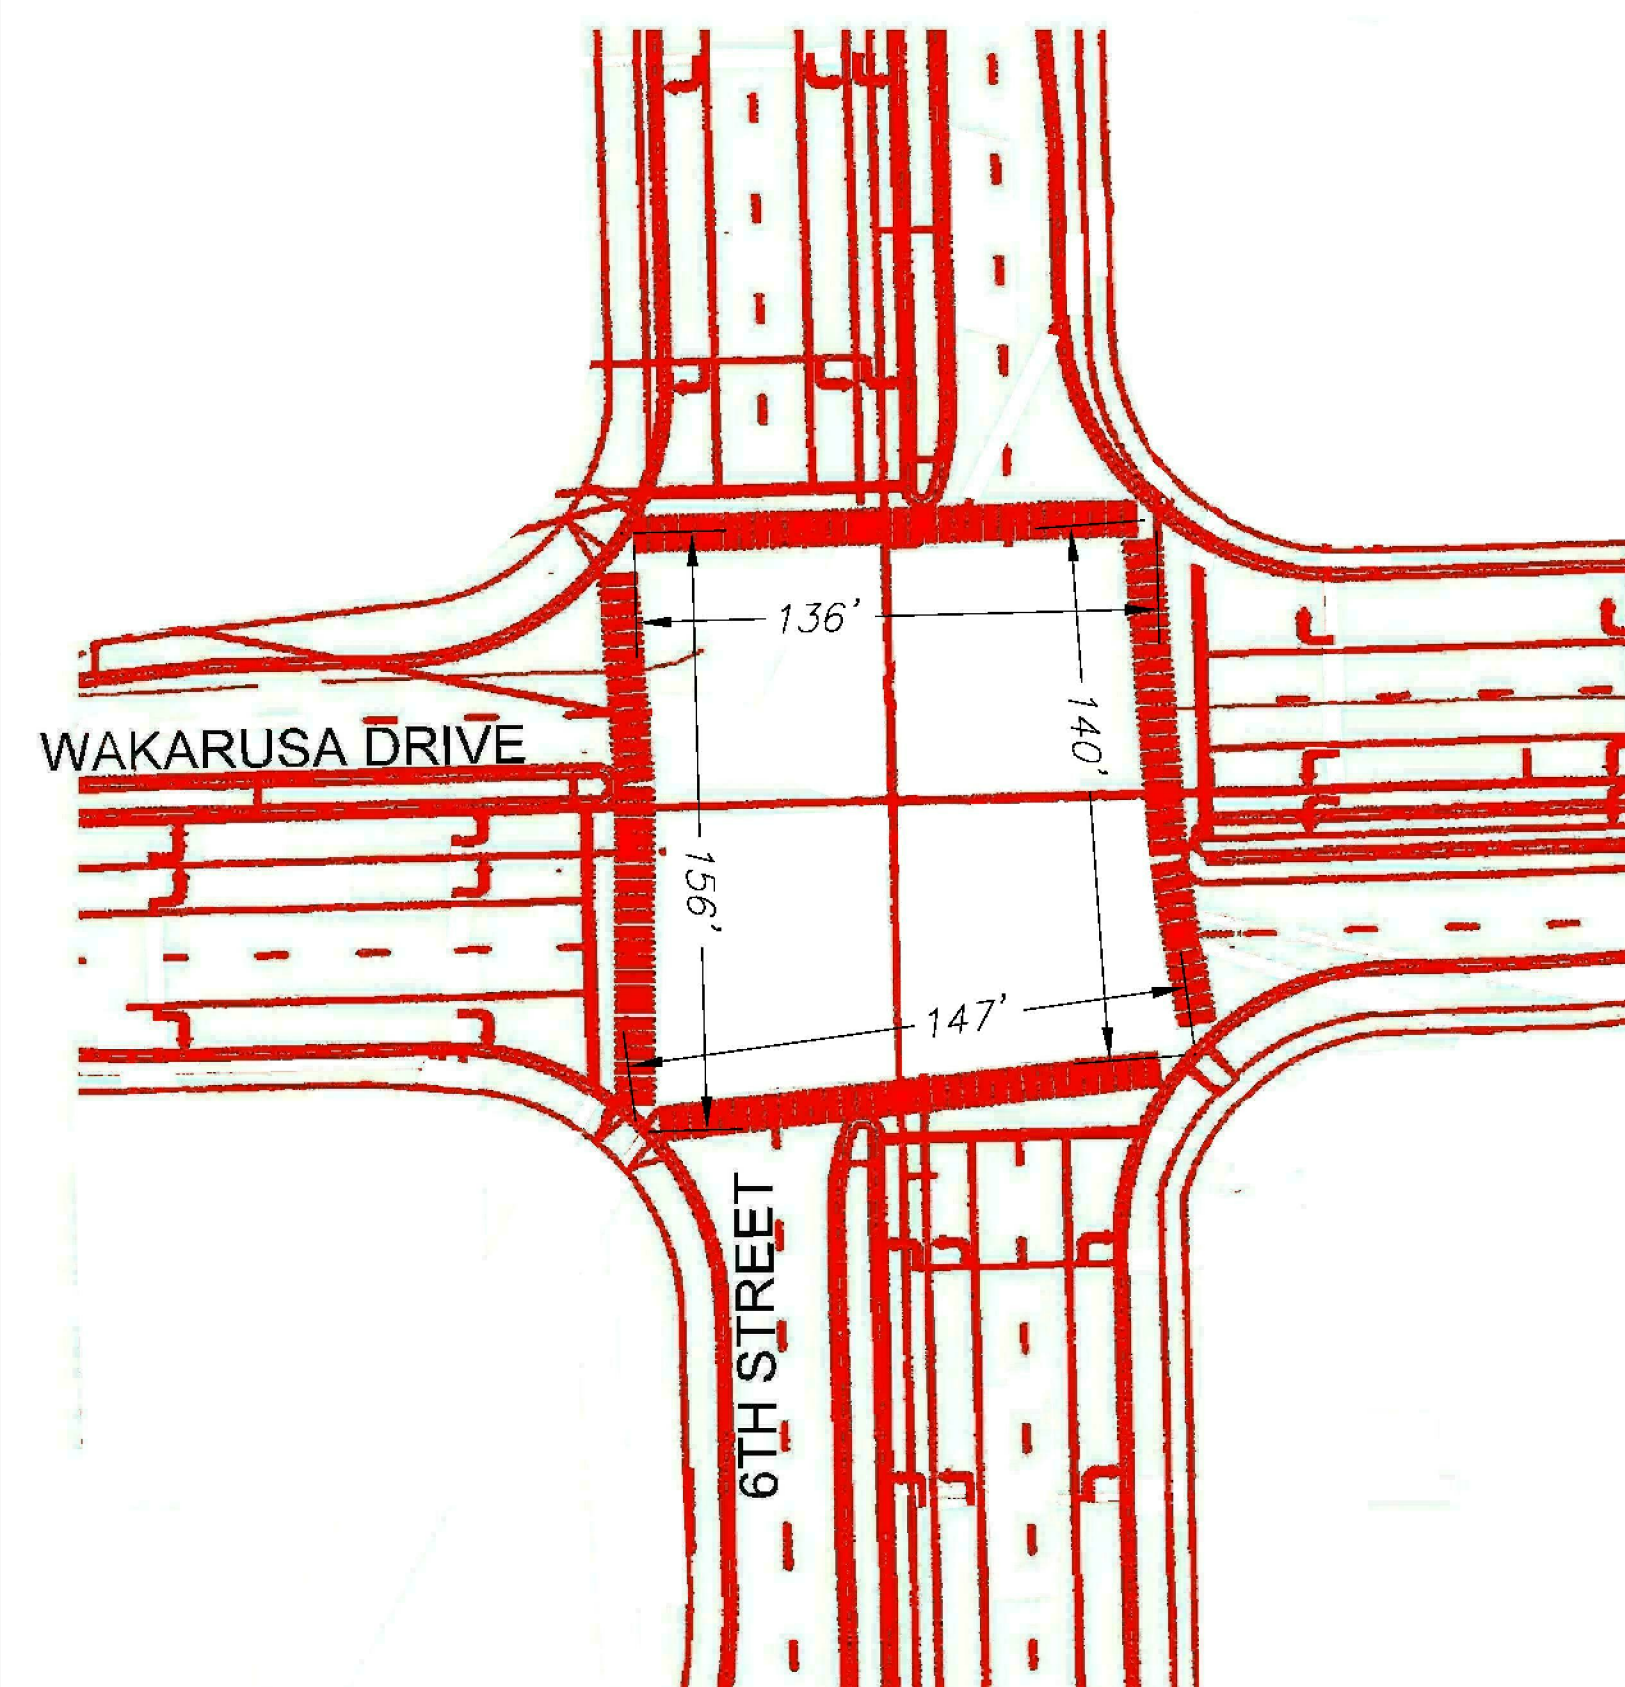

BLOCK FIVE  
LOT 19

- LEGEND**
- Proposed Asphalt Pavement
  - Proposed Concrete Pavement
  - Proposed Landscaping
  - Proposed Brick Pavers
  - Proposed Multi-Use Path
  - Proposed Sidewalk

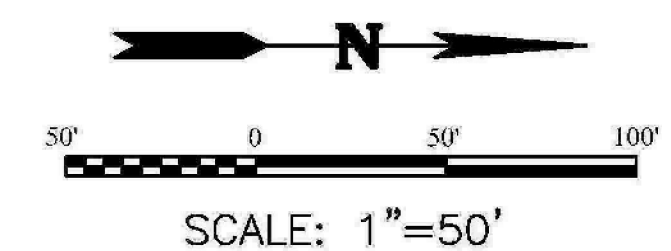

**SIXTH AND WAKARUSA INTERSECTION**

