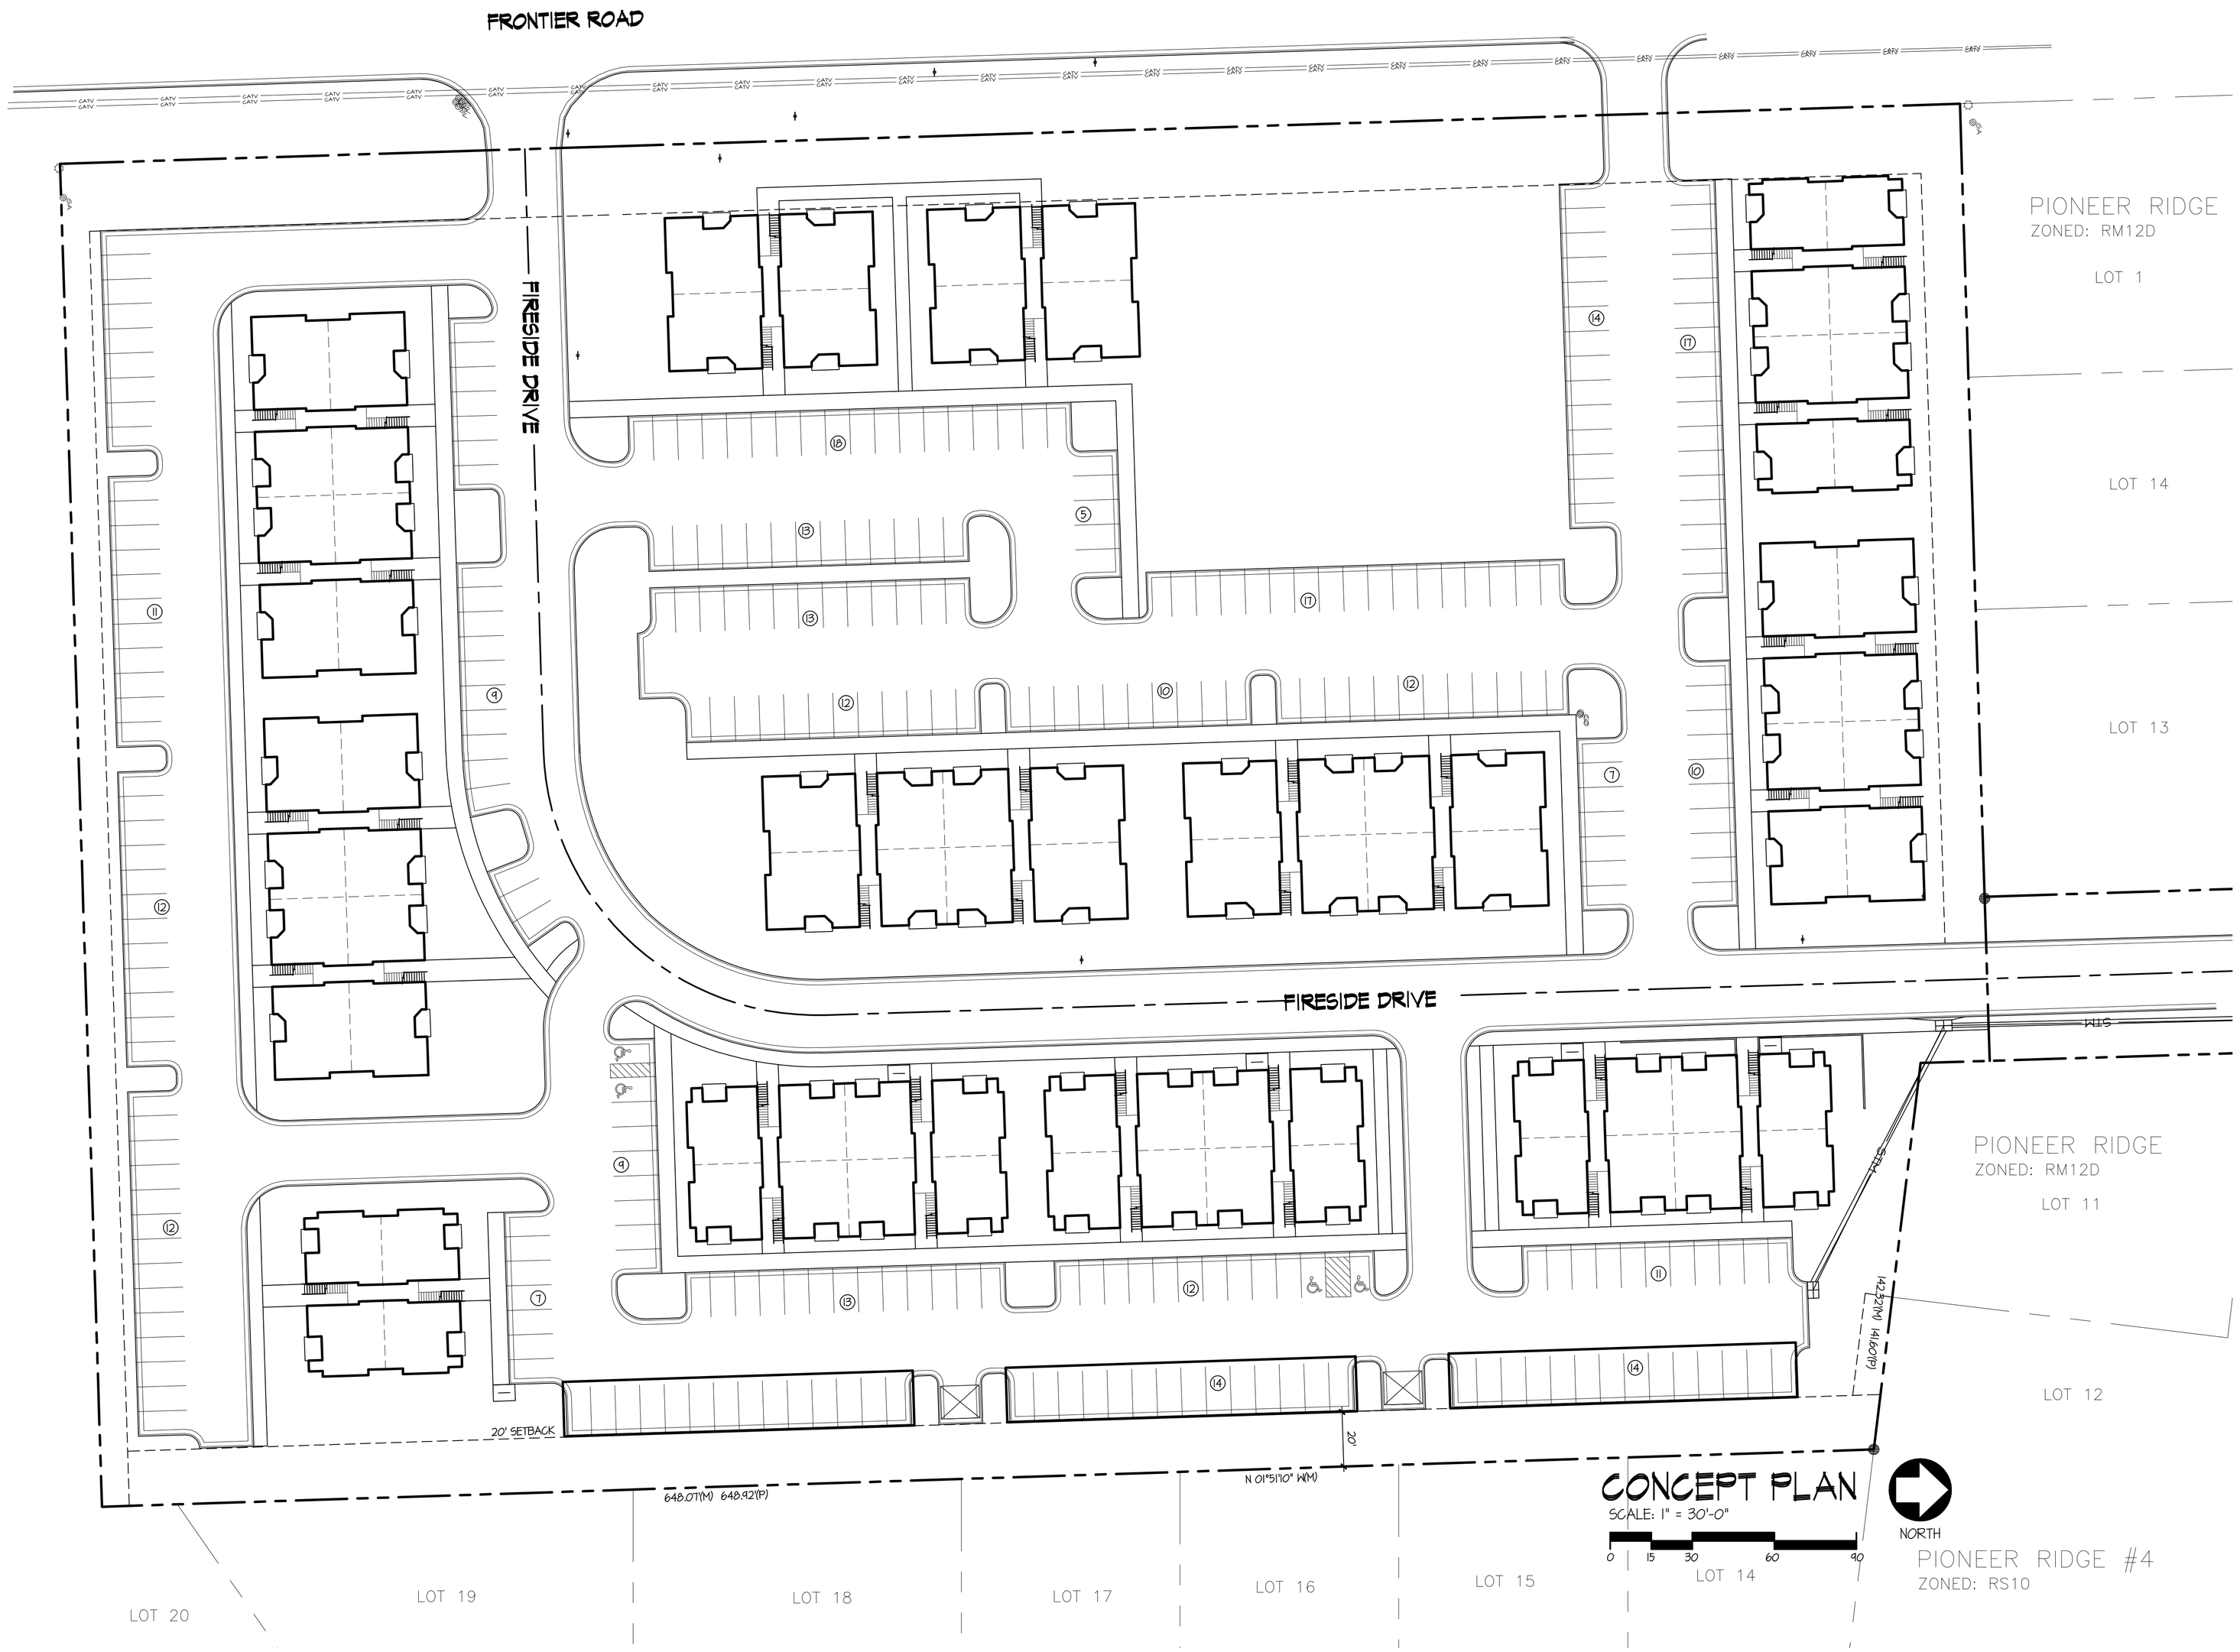

CONCEPT PLAN

SCALE: 1" = 30'-0"

paulwerner ARCHITECTS

545 COLUMBIA DRIVE
SUITE 1002
LAWRENCE, KS 66049

OFFICE: 785.832.0804
FAX: 785.832.0890

DEVELOPER:
BOARDWALK L.C.
6104 HIGH DR.
MISSION HILLS, KS 66208
OFFICE: 816.520.4340

© PAUL WERNER ARCHITECTS, L.L.C.
THIS DRAWING IS COPYRIGHTED WORK BY PAUL WERNER ARCHITECTS L.L.C. THIS DRAWING MAY NOT BE PHOTOGRAPHED, TRACED OR COPIED IN ANY MANNER WITHOUT THE WRITTEN PERMISSION OF PAUL WERNER ARCHITECTS L.L.C.

PARK PLACE APARTMENTS
OVERALL CONCEPT

LAWRENCE, KANSAS

PROJECT # 26270

JUNE 30, 2008

RELEASE:	DATE:
1.0	8.26.08

SP-2

J:\Project\26000\26270\Sites\PLANNING\site plan\layout schemes\26270 layout overall.dwg, 10/13/2008 9:11:09 AM, DWG To PDF.pc3