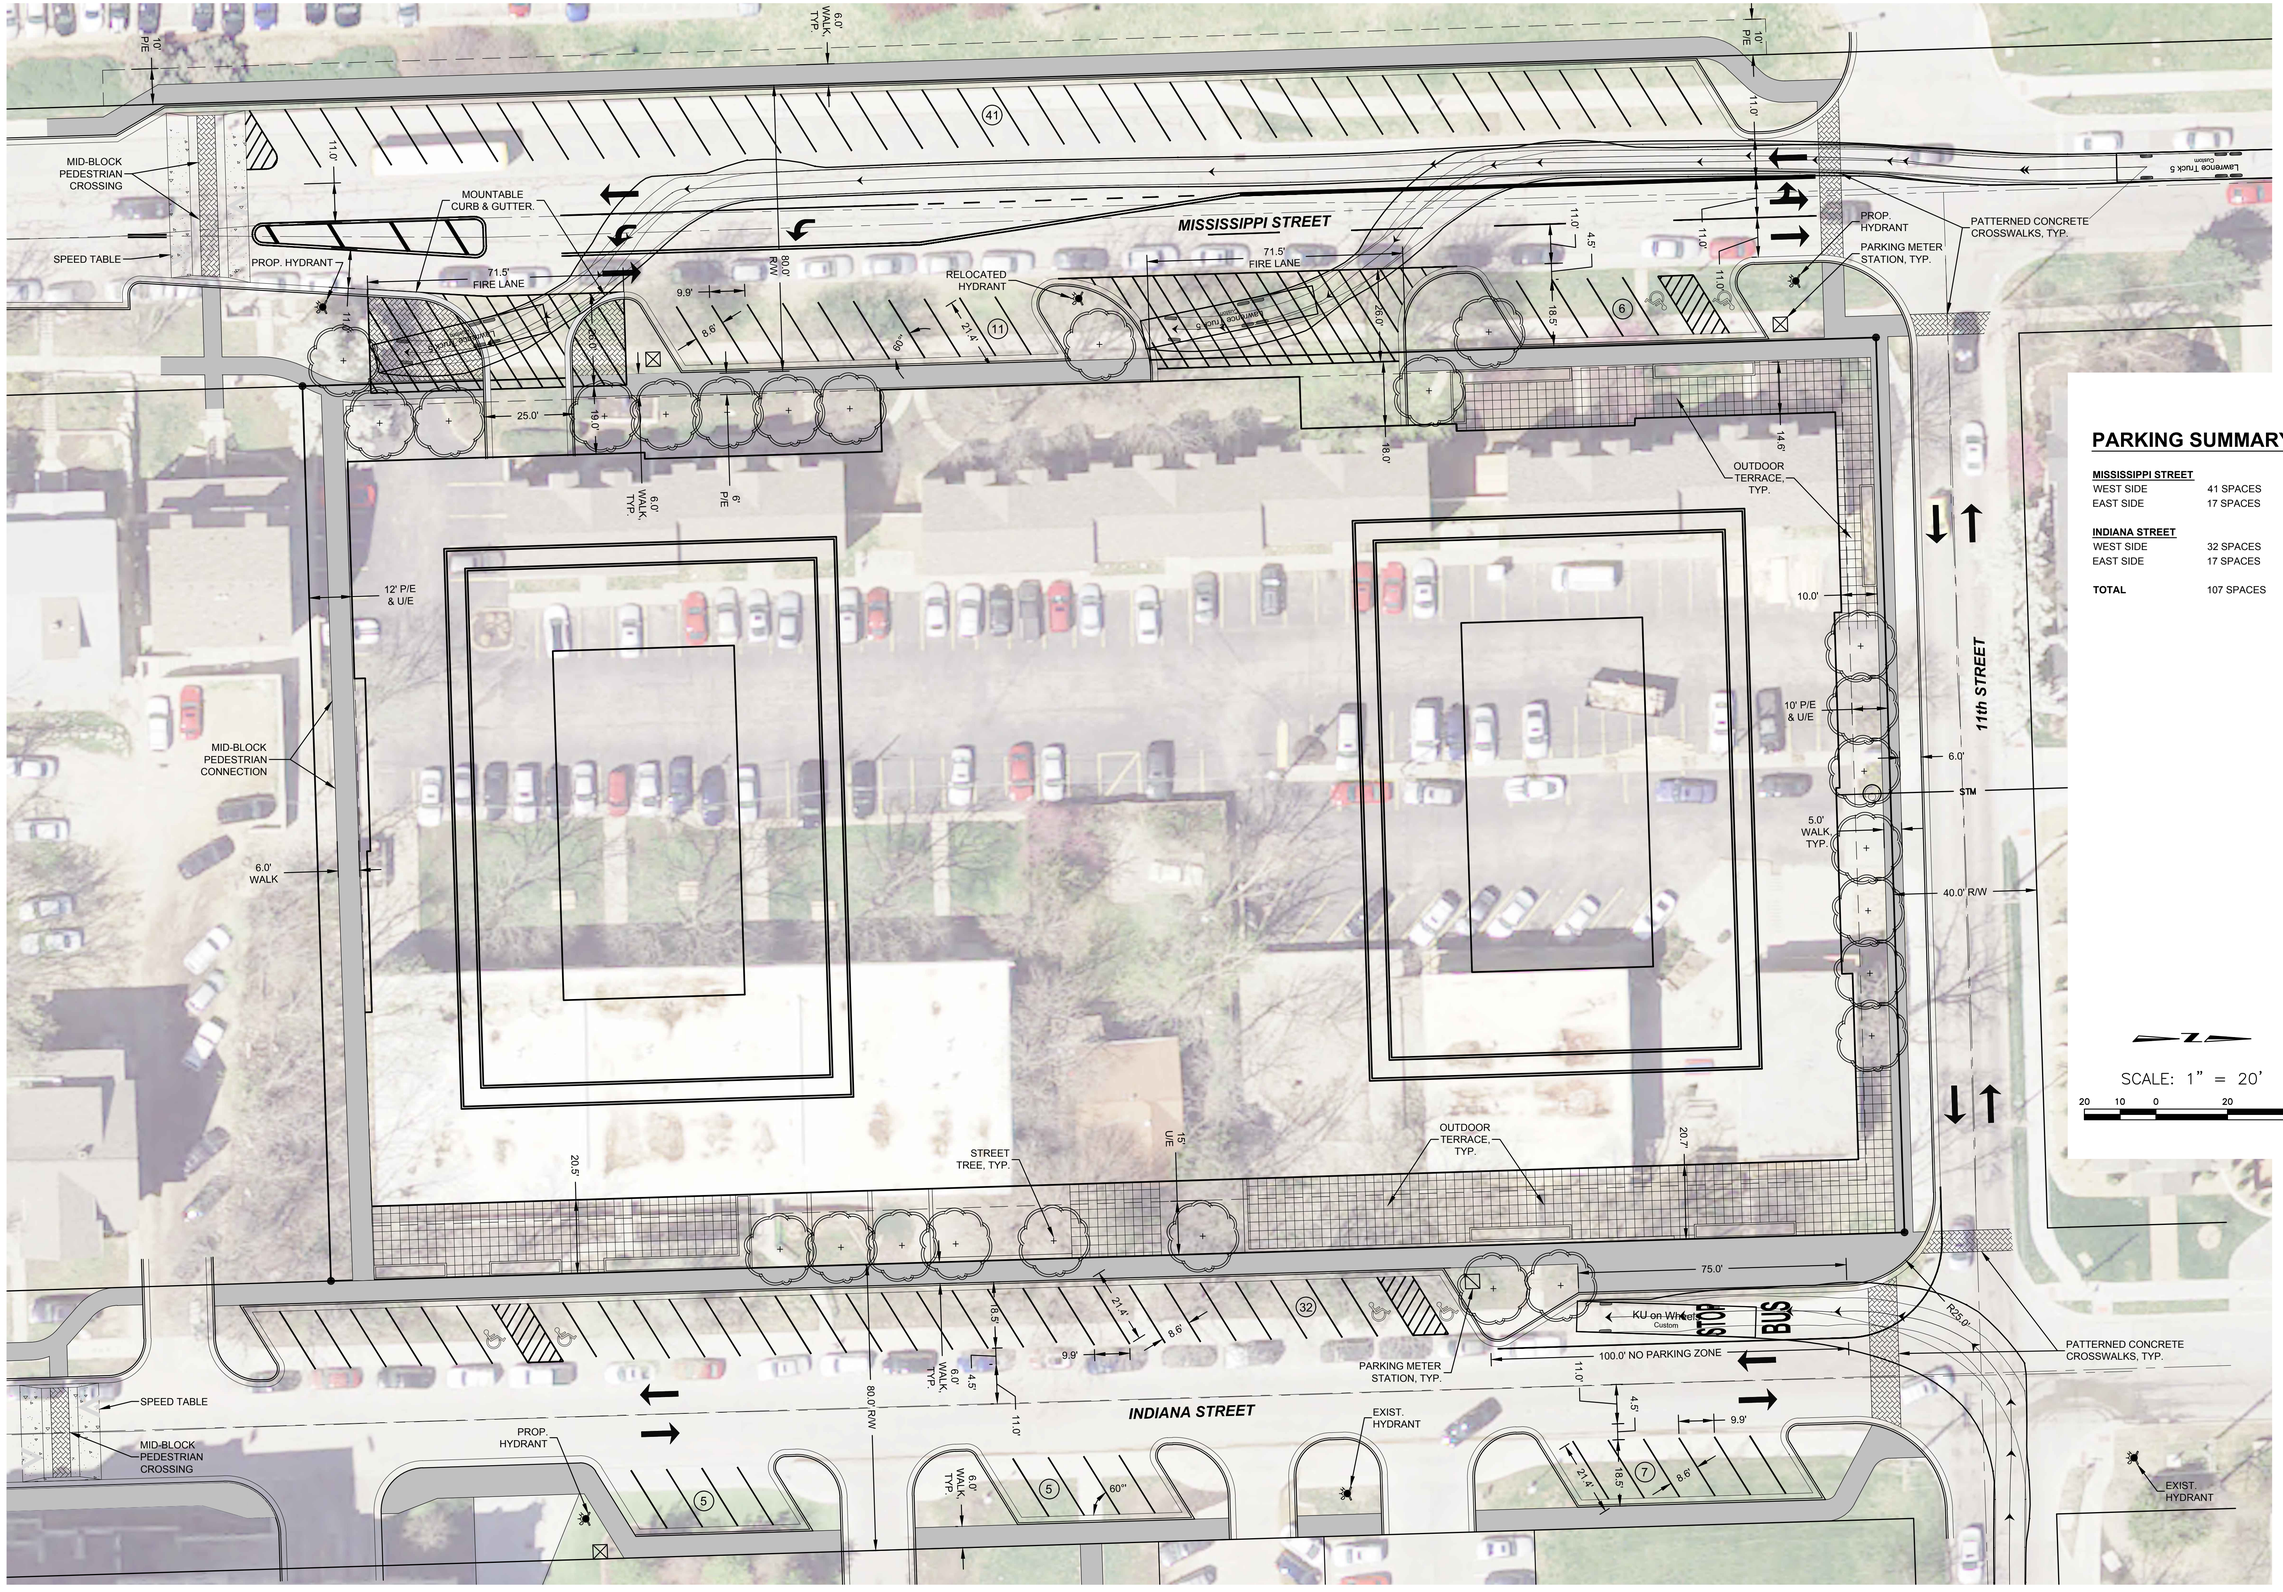

PARKING SUMMARY

MISSISSIPPI STREET	
WEST SIDE	41 SPACES
EAST SIDE	17 SPACES
INDIANA STREET	
WEST SIDE	32 SPACES
EAST SIDE	17 SPACES
TOTAL	107 SPACES

LANDPLAN ENGINEERING, P.A.
Lawrence, KS • Kansas City, MO • The Woodlands, TX
1310 Wakarusa Drive, Suite 100
Lawrence, Kansas 66049
785.843.7530(p) | 785.843.2410(f)
info@landplan-pa.com | www.landplan-pa.com

©Landplan Engineering, P.A. 2014. This drawing is copyrighted by Landplan Engineering, P.A. This drawing may not be photographed, traced, or copied in any manner with out the written permission of Landplan Engineering, P.A.

HERE @ Kansas LAWRENCE, KANSAS

ANGLED PARKING EXHIBIT

REV	DATE	DESCRIPTION
1	6/5/14	PER CITY & KU COMMENTS
2	6/13/14	PER CITY & KU COMMENTS
3	6/18/14	AUTO TURN ANALYSIS
4	7/2/14	PER CITY & KU COMMENTS

DATE:	4/25/14
PROJECT NO.:	20132015
DESIGNED BY:	LPE/HPA
DRAWN BY:	BS
CHECKED BY:	CMS/MG

ISSUE	SHEET NO.
	1 OF 2 SHEETS

FILE NAME: R:\20132015\CAD\Concept-Exhibits\STREETSCAPE.dwg LAST SAVED BY: Brian Sturm SAVED DATE: 7/2/2014 3:25 PM PLOTTED: 7/2/2014 4:22 PM