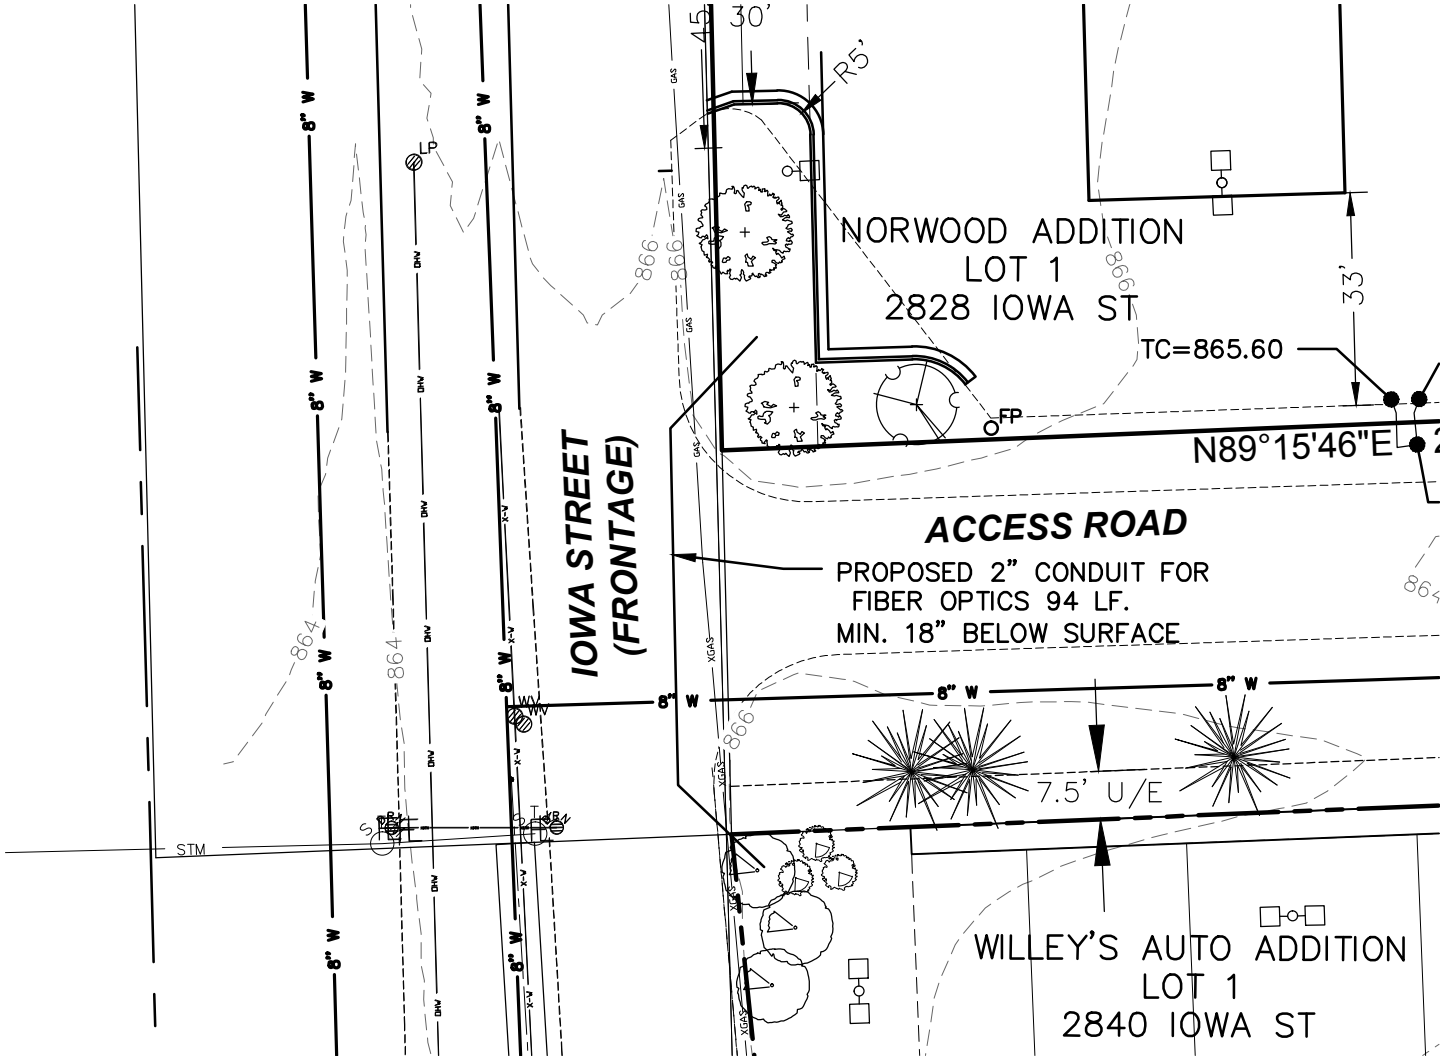

NORTH
SCALE: 1" = 30'
MAY 29, 2015

Dale Willey

FIBER OPTICS CONDUIT EXHIBIT
2828 & 2840 IOWA STREET
LAWRENCE, KANSAS

LANDPLAN ENGINEERING PA
Lawrence, KS • Kansas City, MO • The Woodlands, TX
1310 Wakarusa Drive, Suite 100
Lawrence, Kansas 66049
785.843.7530(p) | 785.843.2410(f)
info@landplan-pa.com | www.landplan-pa.com