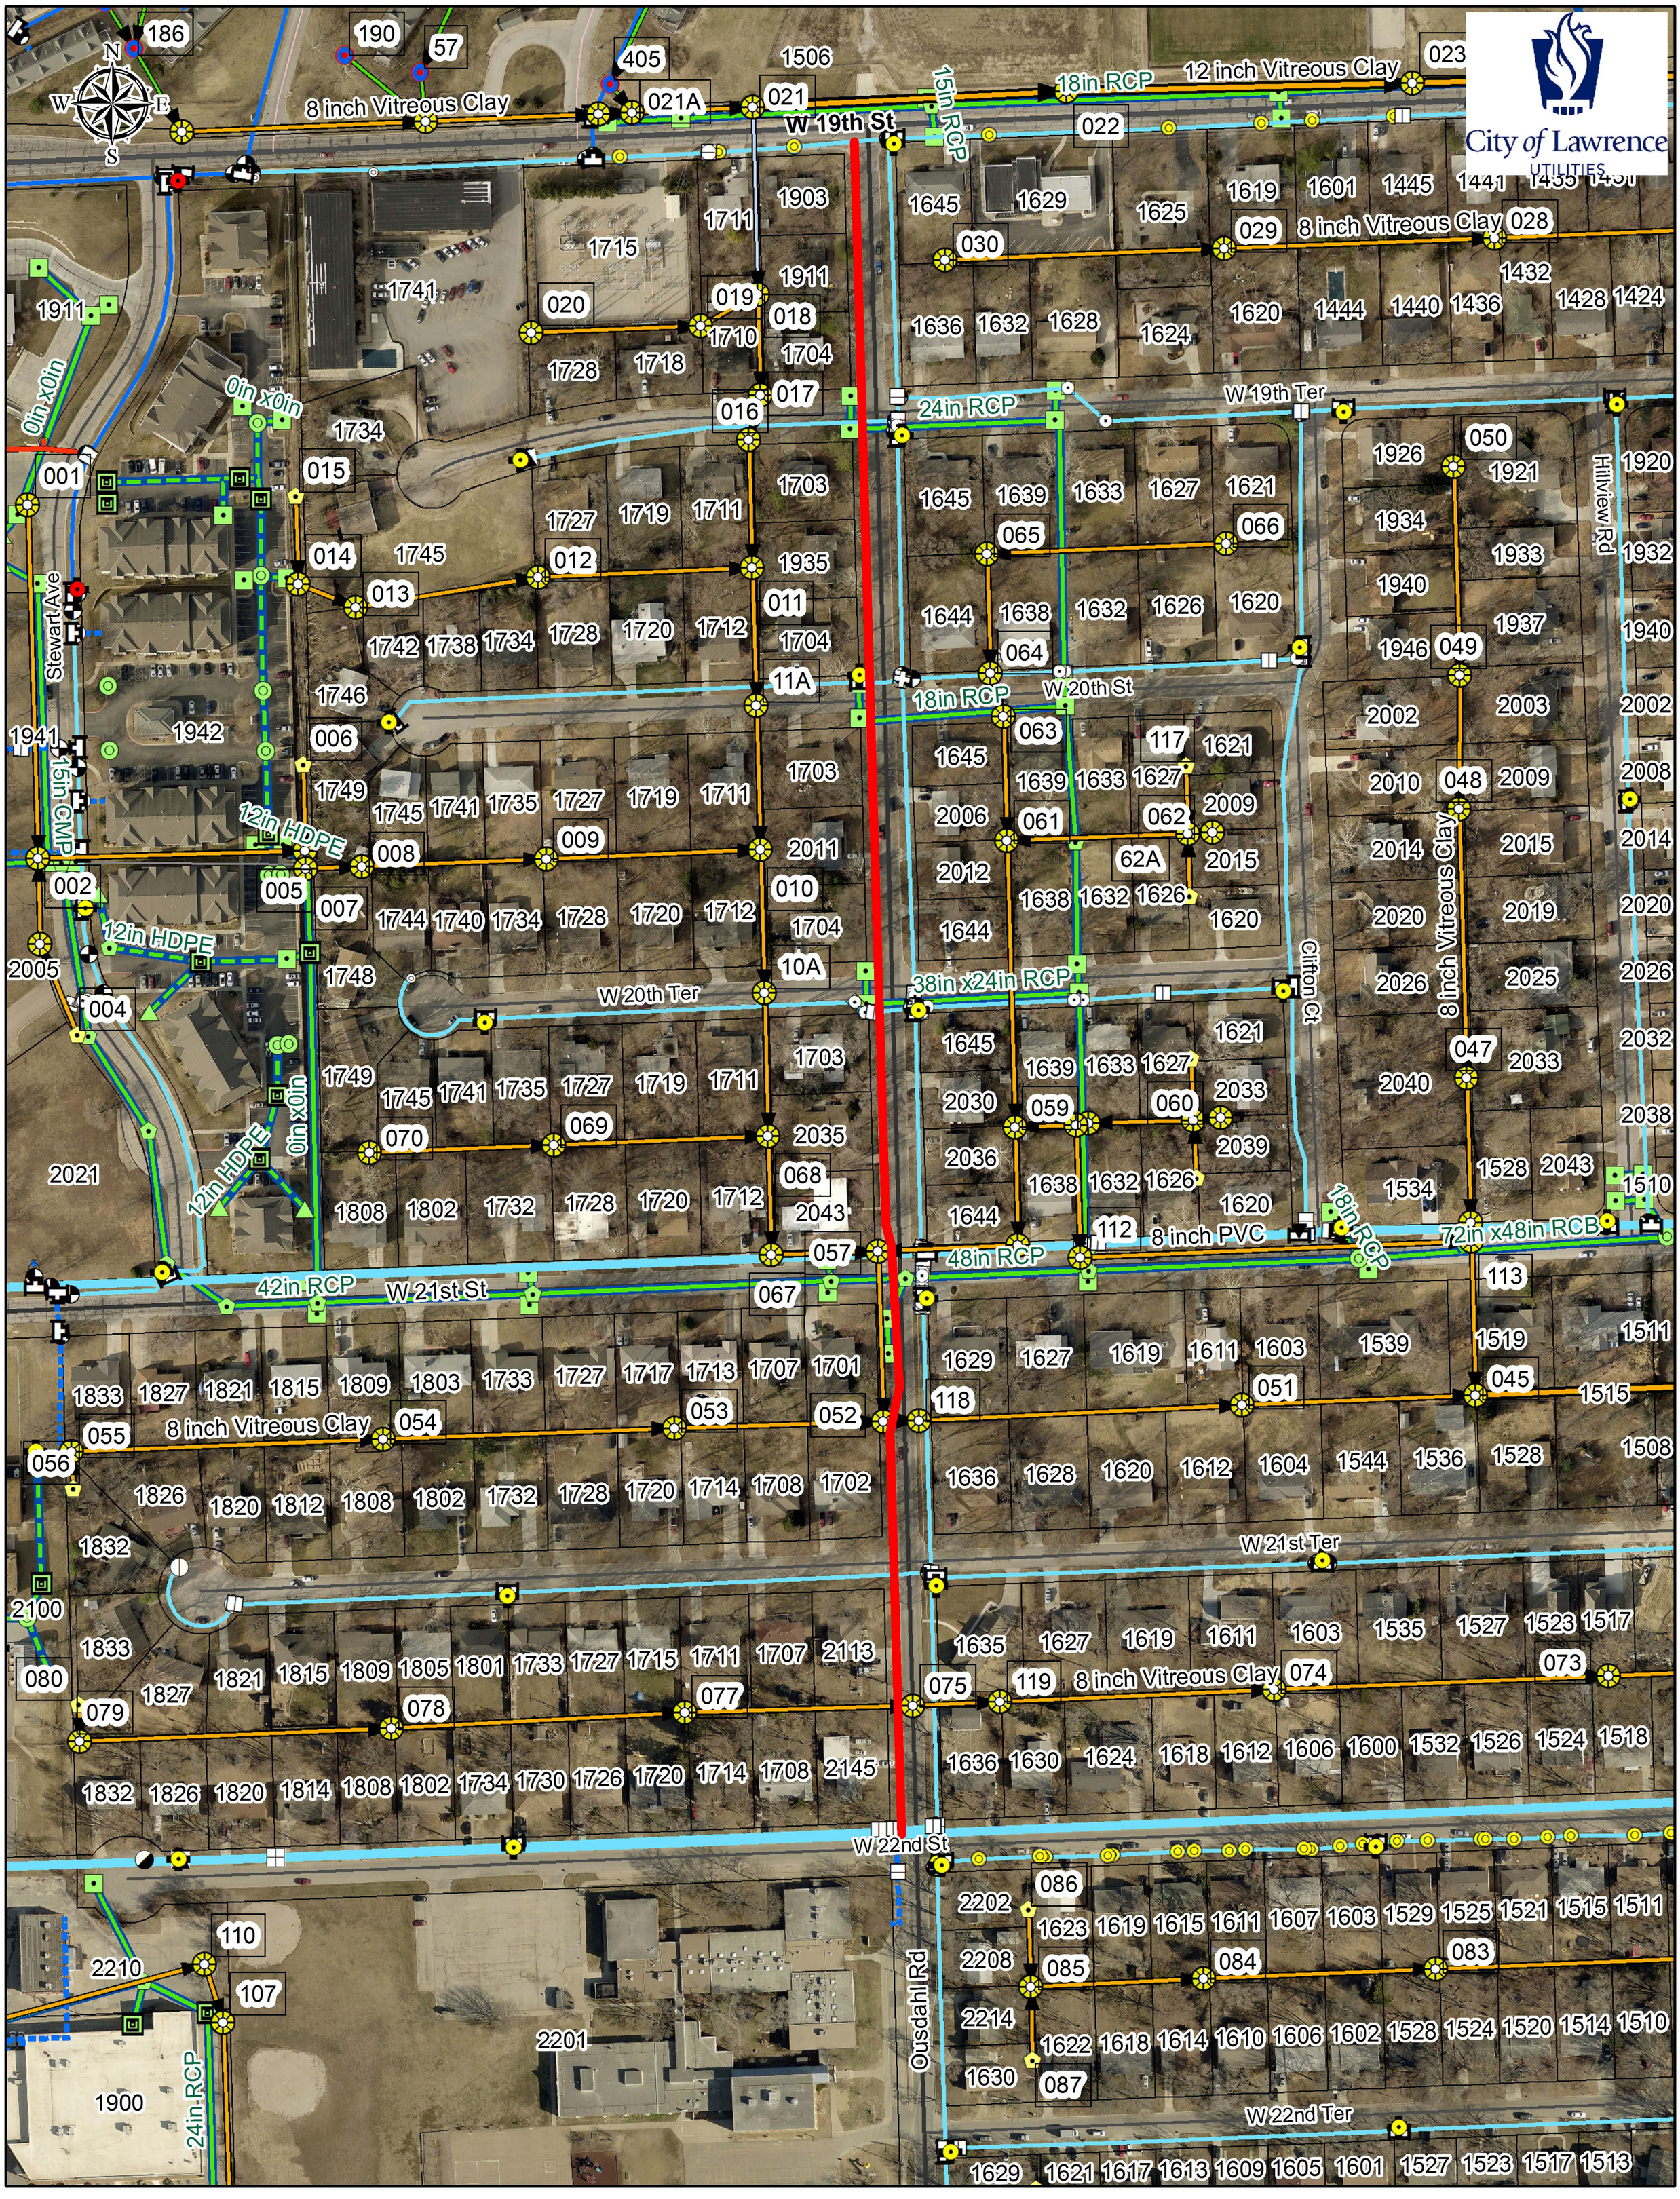
City of Lawrence
UTILITIES
W 19th St
W 19th Ter
W 20th St
W 20th Ter
W 21st St
W 21st Ter
W 22nd St
W 22nd Ter
Stewart Ave
Hillview Rd
Clifton Ct
Ousdahl Rd
8 inch Vitreous Clay
12 inch Vitreous Clay
18in RCP
15in RCP
24in RCP
38in x24in RCP
48in RCP
72in x48in RCB
8 inch PVC
15in CMP
12in HDPE
42in RCP
0in x0in